BUILDING NO.	FLOOR NO.	TOTAL BUILT-UP AREA OF FLOOR	BALCONY AREA WITHIN 15%	EXCESS BALCONY AREA COUNTED IN F.S.I.	DOUBLE HEIGHT TERRACE AREA WITHIN 20%	EXCESS DOUBLE HEIGHT TERRACE AREA COUNTED IN F.S.I.	TOTAL F.S.I. (3+5+7)
(1)	(2)	(3)	(4)	(5)	(6)	(7)	(8)
WING - E,F,G,H,I,J & K	GROUND FLOOR	85.78 SQ.M.	------	------	------	------	85.78 SQ.M.
	FIRST FLOOR	1061.37 SQ.M.	159.20 SQ.M.	63.69 SQ.M	------	NIL	1125.06 SQ.M.
	SECOND FLOOR	1061.37 SQ.M.	159.20 SQ.M.	63.69 SQ.M	------	NIL	1125.06 SQ.M.
	THIRD FLOOR	1061.37 SQ.M.	159.20 SQ.M.	63.69 SQ.M	------	NIL	1125.06 SQ.M.
	FOURTH FLOOR	1061.37 SQ.M.	159.20 SQ.M.	63.69 SQ.M	------	NIL	1125.06 SQ.M.
	FIFTH FLOOR	1061.37 SQ.M.	159.20 SQ.M.	63.69 SQ.M	------	NIL	1125.06 SQ.M.
	SIXTH FLOOR	1061.37 SQ.M.	159.20 SQ.M.	63.69 SQ.M	------	NIL	1125.06 SQ.M.
	SEVENTH FLOOR	1061.37 SQ.M.	159.20 SQ.M.	63.69 SQ.M	------	NIL	1125.06 SQ.M.
	ADD LIFT	30.87 SQ.M.	------	------	------	NIL	30.87 SQ.M.
TOTAL AREA BUILDING		7546.24 SQ.M.	1114.40 SQ.M.	445.83 SQ.M.	------	NIL	7992.07 SQ.M.

Balcony Statement (WING E,F,G,H,I,J & K)

Floor	Area	Allowed Balcony 15% of floor area	Proposed Balcony	Excess Balcony
First to Seventh Floor	1061.37 sq.m.	159.20 sq.m.	31.60x2.00 = 63.20 10.90x1.50 = 16.35 22.50x1.45 = 32.62 85.20x1.20 =102.24 6.50x1.30 = 8.45 Total = 222.86	222.86 - 159.20 = 63.69 63.69 x 7 = 445.83
Total excess balcony area				445.83 sq.m.

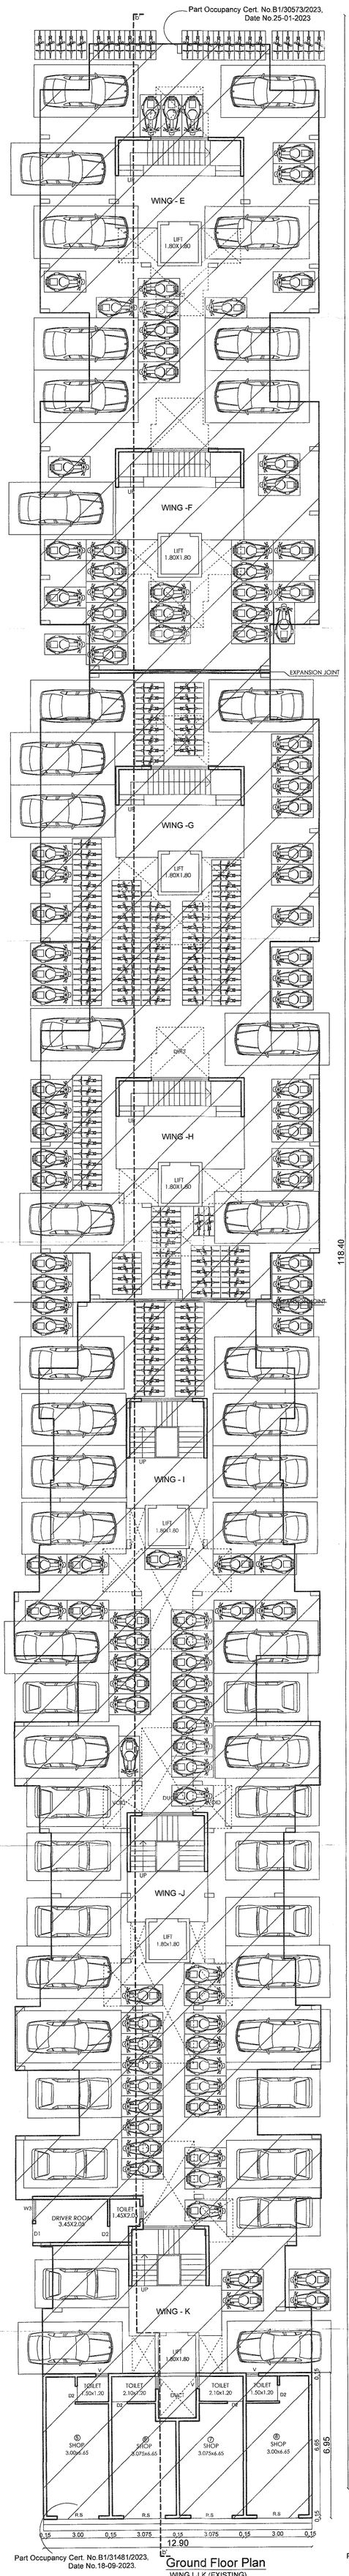

Part Occupancy Cert. No.B1/31481/2023, Date No.18-09-2023.

Ground Floor Plan

WING I,J,K (EXISTING)

SCALE : 1:100

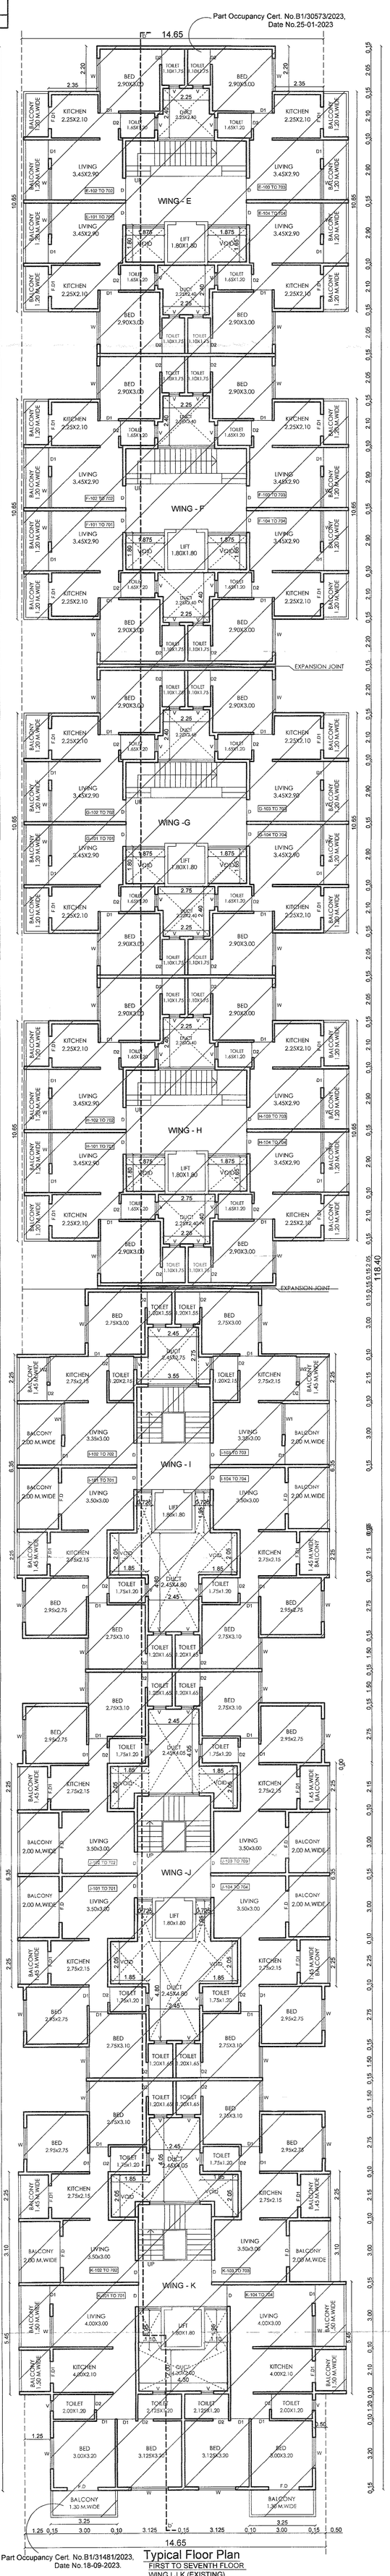

Part Occupancy Cert. No.B1/31481/2023, Date No.18-09-2023.

Typical Floor Plan

FIRST TO SEVENTH FLOOR

WING I,J,K (EXISTING)

SCALE : 1:100

Area Diagram & Calculation

Scale 1:300

GROUND FLOOR

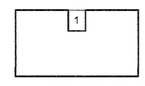

Block area - 12.90x6.95 = 89.65 sq.m.

Deduction -

1) 1.80x2.15 x1 = 3.87

Total Deduction - 3.87

Total B/up area Ground floor = 85.78 sq.m.

FIRST TO SEVENTH FLOOR

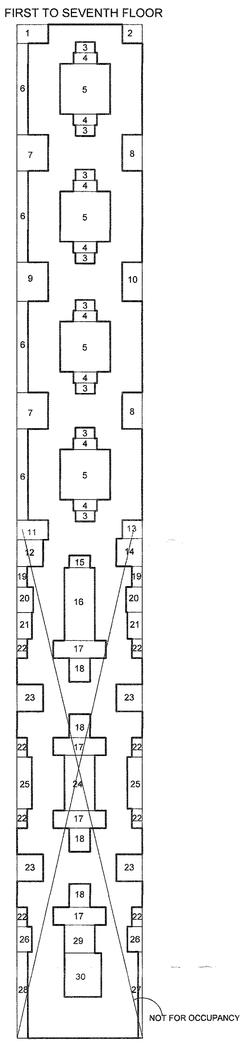

Block area - 14.65 x118.40 = 1734.56 sq.m.

Deduction -

1)	3.65x2.20	x1	=	8.03
2)	2.35x2.20	x1	=	5.17
3)	2.25x1.25	x8	=	22.50
4)	2.75 x1.30	x8	=	28.60
5)	5.85 x5.85	x4	=	136.89
6)	1.30 x10.65	x4	=	55.38
7)	3.65 x4.25	x2	=	31.02
8)	2.35 x4.25	x2	=	19.97
9)	3.65 x4.55	x1	=	16.60
10)	2.35 x4.55	x1	=	10.69
11)	3.65 x2.35	x1	=	8.57
12)	3.05 x3.15	x1	=	9.60
13)	2.35 x2.20	x1	=	5.17
14)	3.05 x3.30	x1	=	10.06
15)	2.45 x1.45	x1	=	3.55
16)	3.55 x8.50	x1	=	30.17
17)	6.15 x2.05	x4	=	50.43
18)	2.45 x2.75	x4	=	26.95
19)	1.20 x2.40	x2	=	5.76
20)	1.90 x2.95	x2	=	11.21
21)	1.75 x3.10	x2	=	10.85
22)	1.20 x2.25	x8	=	21.60
23)	3.05 x3.15	x4	=	38.43
24)	3.55 x6.45	x1	=	22.89
25)	1.75 x6.05	x2	=	21.17
26)	1.75 x2.95	x2	=	10.32
27)	0.50 x10.10	x1	=	5.05
28)	1.25 x10.10	x1	=	12.62
29)	3.55 x3.30	x1	=	11.71
30)	4.30 x5.15	x1	=	22.14

Total Deduction - 673.19 sq.m.

Total B/up Area First floor - 1061.37 sq.m.
Total B/up Area Second floor - 1061.37 sq.m.
Total B/up Area Third floor - 1061.37 sq.m.
Total B/up Area Fourth floor - 1061.37 sq.m.
Total B/up Area Fifth floor - 1061.37 sq.m.
Total B/up Area Sixth floor - 1061.37 sq.m.
Total B/up Area Seventh floor - 1061.37 sq.m.

SCHEDULE OF DOOR/WINDOW

D	1.05X2.15	T. W. PANELLED
D1	0.75X2.15	"
D1	0.75X2.15	"
F.D	1.05X2.15	"
F.D1	1.40X2.15	"
W	1.50X1.25	T. W. GLAZED WINDOW
W	1.00X1.25	T. W. GLAZED WINDOW
V	0.60X0.60	LOUVERD VENT.
RS	1.80X2.15	M.S. ROLLING SHUTTER

CARPET + USABLE AREA STATEMENT
WING-E

FLOOR NO.	FLAT / SHOP NO.	CARPET	USABLE AREA OF BALCONIES/ALTERNATE TERRACE/C/B/OTTA(EXCLUDING AREA UNDER WALLS)	TOTAL AREA (CARPET+USABLE)
FIRST TO SEVENTH FLOOR	E-101 TO 701	29.94 SQ.M.	5.50 SQ.M.	35.44 SQ.M.
	E-102 TO 702	29.94 SQ.M.	5.50 SQ.M.	35.44 SQ.M.
	E-103 TO 703	29.94 SQ.M.	5.50 SQ.M.	35.44 SQ.M.
	E-104 TO 704	29.94 SQ.M.	5.50 SQ.M.	35.44 SQ.M.
Total Carpet+Usable Area First Floor		119.76 SQ.M.	22.00 SQ.M.	141.76 SQ.M.
Total Carpet+Usable Area Second Floor				141.76 SQ.M.
Total Carpet+Usable Area Third Floor				141.76 SQ.M.
Total Carpet+Usable Area Fourth Floor				141.76 SQ.M.
Total Carpet+Usable Area Fifth Floor				141.76 SQ.M.
Total Carpet+Usable Area Sixth Floor				141.76 SQ.M.
Total Carpet+Usable Area Seventh Floor				141.76 SQ.M.

CARPET + USABLE AREA STATEMENT
WING-F

FLOOR NO.	FLAT / SHOP NO.	CARPET	USABLE AREA OF BALCONIES/ALTERNATE TERRACE/C/B/OTTA(EXCLUDING AREA UNDER WALLS)	TOTAL AREA (CARPET+USABLE)
FIRST TO SEVENTH FLOOR	F-101 TO 701	29.94 SQ.M.	5.50 SQ.M.	35.44 SQ.M.
	F-102 TO 702	29.94 SQ.M.	5.50 SQ.M.	35.44 SQ.M.
	F-103 TO 703	29.94 SQ.M.	5.50 SQ.M.	35.44 SQ.M.
	F-104 TO 704	29.94 SQ.M.	5.50 SQ.M.	35.44 SQ.M.
Total Carpet+Usable Area First Floor		119.76 SQ.M.	22.00 SQ.M.	141.76 SQ.M.
Total Carpet+Usable Area Second Floor				141.76 SQ.M.
Total Carpet+Usable Area Third Floor				141.76 SQ.M.
Total Carpet+Usable Area Fourth Floor				141.76 SQ.M.
Total Carpet+Usable Area Fifth Floor				141.76 SQ.M.
Total Carpet+Usable Area Sixth Floor				141.76 SQ.M.
Total Carpet+Usable Area Seventh Floor				141.76 SQ.M.

CARPET + USABLE AREA STATEMENT
WING-G

FLOOR NO.	FLAT / SHOP NO.	CARPET	USABLE AREA OF BALCONIES/ALTERNATE TERRACE/C/B/OTTA(EXCLUDING AREA UNDER WALLS)	TOTAL AREA (CARPET+USABLE)
FIRST TO SEVENTH FLOOR	G-101 TO 701	29.94 SQ.M.	5.50 SQ.M.	35.44 SQ.M.
	G-102 TO 702	29.94 SQ.M.	5.50 SQ.M.	35.44 SQ.M.
	G-103 TO 703	29.94 SQ.M.	5.50 SQ.M.	35.44 SQ.M.
	G-104 TO 704	29.94 SQ.M.	5.50 SQ.M.	35.44 SQ.M.
Total Carpet+Usable Area First Floor		119.76 SQ.M.	22.00 SQ.M.	141.76 SQ.M.
Total Carpet+Usable Area Second Floor				141.76 SQ.M.
Total Carpet+Usable Area Third Floor				141.76 SQ.M.
Total Carpet+Usable Area Fourth Floor				141.76 SQ.M.
Total Carpet+Usable Area Fifth Floor				141.76 SQ.M.
Total Carpet+Usable Area Sixth Floor				141.76 SQ.M.
Total Carpet+Usable Area Seventh Floor				141.76 SQ.M.

CARPET + USABLE AREA STATEMENT
WING-H

FLOOR NO.	FLAT / SHOP NO.	CARPET	USABLE AREA OF BALCONIES/ALTERNATE TERRACE/C/B/OTTA(EXCLUDING AREA UNDER WALLS)	TOTAL AREA (CARPET+USABLE)
FIRST TO SEVENTH FLOOR	H-101 TO 701	29.94 SQ.M.	5.50 SQ.M.	35.44 SQ.M.
	H-102 TO 702	29.94 SQ.M.	5.50 SQ.M.	35.44 SQ.M.
	H-103 TO 703	29.94 SQ.M.	5.50 SQ.M.	35.44 SQ.M.
	H-104 TO 704	29.94 SQ.M.	5.50 SQ.M.	35.44 SQ.M.
Total Carpet+Usable Area First Floor		119.76 SQ.M.	22.00 SQ.M.	141.76 SQ.M.
Total Carpet+Usable Area Second Floor				141.76 SQ.M.
Total Carpet+Usable Area Third Floor				141.76 SQ.M.
Total Carpet+Usable Area Fourth Floor				141.76 SQ.M.
Total Carpet+Usable Area Fifth Floor				141.76 SQ.M.
Total Carpet+Usable Area Sixth Floor				141.76 SQ.M.
Total Carpet+Usable Area Seventh Floor				141.76 SQ.M.

CARPET + USABLE AREA STATEMENT
WING-I

FLOOR NO.	FLAT / SHOP NO.	CARPET	USABLE AREA OF BALCONIES/ALTERNATE TERRACE/C/B/OTTA(EXCLUDING AREA UNDER WALLS)	TOTAL AREA (CARPET+USABLE)
FIRST TO SEVENTH FLOOR	I-101 TO 701	39.96 SQ.M.	8.44 SQ.M.	48.40 SQ.M.
	I-102 TO 702	29.98 SQ.M.	8.88 SQ.M.	38.86 SQ.M.
	I-103 TO 703	29.98 SQ.M.	8.88 SQ.M.	38.86 SQ.M.
	I-104 TO 704	39.96 SQ.M.	8.44 SQ.M.	48.40 SQ.M.
Total Carpet+Usable Area First Floor		139.88 SQ.M.	34.64 SQ.M.	174.52 SQ.M.
Total Carpet+Usable Area Second Floor		139.88 SQ.M.	34.64 SQ.M.	174.52 SQ.M.
Total Carpet+Usable Area Third Floor		139.88 SQ.M.	34.64 SQ.M.	174.52 SQ.M.
Total Carpet+Usable Area Fourth Floor		139.88 SQ.M.	34.64 SQ.M.	174.52 SQ.M.
Total Carpet+Usable Area Fifth Floor		139.88 SQ.M.	34.64 SQ.M.	174.52 SQ.M.
Total Carpet+Usable Area Sixth Floor		139.88 SQ.M.	34.64 SQ.M.	174.52 SQ.M.
Total Carpet+Usable Area Seventh Floor		139.88 SQ.M.	34.64 SQ.M.	174.52 SQ.M.

CARPET + USABLE AREA STATEMENT
WING-J

FLOOR NO.	FLAT / SHOP NO.	CARPET	USABLE AREA OF BALCONIES/ALTERNATE TERRACE/C/B/OTTA(EXCLUDING AREA UNDER WALLS)	TOTAL AREA (CARPET+USABLE)
FIRST TO SEVENTH FLOOR	J-101 TO 701	39.96 SQ.M.	8.44 SQ.M.	48.40 SQ.M.
	J-102 TO 702	39.96 SQ.M.	8.44 SQ.M.	48.40 SQ.M.
	J-103 TO 703	39.96 SQ.M.	8.44 SQ.M.	48.40 SQ.M.
	J-104 TO 704	39.96 SQ.M.	8.44 SQ.M.	48.40 SQ.M.
Total Carpet+Usable Area First Floor		159.84 SQ.M.	33.76 SQ.M.	193.60 SQ.M.
Total Carpet+Usable Area Second Floor				193.60 SQ.M.
Total Carpet+Usable Area Third Floor				193.60 SQ.M.
Total Carpet+Usable Area Fourth Floor				193.60 SQ.M.
Total Carpet+Usable Area Fifth Floor				193.60 SQ.M.
Total Carpet+Usable Area Sixth Floor				193.60 SQ.M.
Total Carpet+Usable Area Seventh Floor				193.60 SQ.M.

CARPET + USABLE AREA STATEMENT
WING-K

FLOOR NO.	FLAT / SHOP NO.	CARPET	USABLE AREA OF BALCONIES/ALTERNATE TERRACE/C/B/OTTA(EXCLUDING AREA UNDER WALLS)	TOTAL AREA (CARPET+USABLE)
GROUND FLOOR	5	20.25 SQ.M.	----	20.25 SQ.M.
	6	18.65 SQ.M.	----	18.65 SQ.M.
	7	18.65 SQ.M.	----	18.65 SQ.M.
	8	20.25 SQ.M.	----	20.25 SQ.M.
Total Carpet+Usable Area Ground Floor		77.80 SQ.M.	----	77.80 SQ.M.
FIRST TO SEVENTH FLOOR	K-101 TO 701	49.76 SQ.M.	10.66 SQ.M.	60.42 SQ.M.
	K-102 TO 702	39.96 SQ.M.	8.44 SQ.M.	48.40 SQ.M.
	K-103 TO 703	39.96 SQ.M.	8.44 SQ.M.	48.40 SQ.M.
	K-104 TO 704	49.76 SQ.M.	10.66 SQ.M.	60.42 SQ.M.
Total Carpet+Usable Area First Floor		179.44 SQ.M.	38.20 SQ.M.	217.64 SQ.M.
Total Carpet+Usable Area Second Floor				217.64 SQ.M.
Total Carpet+Usable Area Third Floor				217.64 SQ.M.
Total Carpet+Usable Area Fourth Floor				217.64 SQ.M.
Total Carpet+Usable Area Fifth Floor				217.64 SQ.M.
Total Carpet+Usable Area Sixth Floor				217.64 SQ.M.
Total Carpet+Usable Area Seventh Floor				217.64 SQ.M.

BUILDING NO.	FLOOR NO.	FLAT / SHOP NO.	BUILT UP AREA OF FLAT / UNIT ALONG WITH SHARE OF COMMON AREAS LIKE STAIRCASE / PASSAGE OTTA	AREA OF BALCONY ATTACHED TO FLAT / UNIT	AREA OF DOUBLE HEIGHT TERRACE ATTACHED TO FLAT / UNIT	TOTAL AREA OF FLAT / UNIT (4+5+6)
(1)	(2)	(3)	(4)	(5)	(6)	(7)
WING -E	FIRST TO 7TH FLOOR	E-101 TO 701	38.90 SQ.M. (32.98+5.92)	6.39 SQ.M	----	45.29 SQ.M
		E-102 TO 702	39.23 SQ.M. (33.31+5.92)	6.39 SQ.M	----	45.62 SQ.M
		E-103 TO 703	38.90 SQ.M. (32.98+5.92)	6.39 SQ.M	----	45.29 SQ.M
		E-104 TO 704	39.23 SQ.M. (33.31+5.92)	6.39 SQ.M	----	45.62 SQ.M

NOTE :
1) BUILT UP AREA OF ALL FLATS / UNITS ON THE RESPECTIVE FLOOR SHALL TALLY WITH THE TOTAL BUILT UP OF THE FLOOR.
2) ABOVE STATEMENT MAY VARY, WHENEVER REQUIRED.

BUILDING NO.	FLOOR NO.	FLAT / SHOP NO.	BUILT UP AREA OF FLAT / UNIT ALONG WITH SHARE OF COMMON AREAS LIKE STAIRCASE / PASSAGE OTTA	AREA OF BALCONY ATTACHED TO FLAT / UNIT	AREA OF DOUBLE HEIGHT TERRACE ATTACHED TO FLAT / UNIT	TOTAL AREA OF FLAT / UNIT (4+5+6)
(1)	(2)	(3)	(4)	(5)	(6)	(7)
WING -F	FIRST TO 7TH FLOOR	F-101 TO 701	39.23 SQ.M. (33.31+5.92)	6.39 SQ.M	----	45.62 SQ.M
		F-102 TO 702	38.90 SQ.M. (32.98+5.92)	6.39 SQ.M	----	45.29 SQ.M
		F-103 TO 703	38.90 SQ.M. (32.98+5.92)	6.39 SQ.M	----	45.29 SQ.M
		F-104 TO 704	39.23 SQ.M. (33.31+5.92)	6.39 SQ.M	----	45.62 SQ.M

NOTE :
1) BUILT UP AREA OF ALL FLATS / UNITS ON THE RESPECTIVE FLOOR SHALL TALLY WITH THE TOTAL BUILT UP OF THE FLOOR.
2) ABOVE STATEMENT MAY VARY, WHENEVER REQUIRED.

BUILDING NO.	FLOOR NO.	FLAT / SHOP NO.	BUILT UP AREA OF FLAT / UNIT ALONG WITH SHARE OF COMMON AREAS LIKE STAIRCASE / PASSAGE OTTA	AREA OF BALCONY ATTACHED TO FLAT / UNIT	AREA OF DOUBLE HEIGHT TERRACE ATTACHED TO FLAT / UNIT	TOTAL AREA OF FLAT / UNIT (4+5+6)
(1)	(2)	(3)	(4)	(5)	(6)	(7)
WING -G	FIRST TO 7TH FLOOR	G-101 TO 701	38.90 SQ.M. (32.98+5.92)	6.39 SQ.M	----	45.29 SQ.M
		G-102 TO 702	39.23 SQ.M. (33.31+5.92)	6.39 SQ.M	----	45.62 SQ.M
		G-103 TO 703	38.90 SQ.M. (32.98+5.92)	6.39 SQ.M	----	45.29 SQ.M
		G-104 TO 704	39.23 SQ.M. (33.31+5.92)	6.39 SQ.M	----	45.62 SQ.M

NOTE :
1) BUILT UP AREA OF ALL FLATS / UNITS ON THE RESPECTIVE FLOOR SHALL TALLY WITH THE TOTAL BUILT UP OF THE FLOOR.
2) ABOVE STATEMENT MAY VARY, WHENEVER REQUIRED.

BUILDING NO.	FLOOR NO.	FLAT / SHOP NO.	BUILT UP AREA OF FLAT / UNIT ALONG WITH SHARE OF COMMON AREAS LIKE STAIRCASE / PASSAGE OTTA	AREA OF BALCONY ATTACHED TO FLAT / UNIT	AREA OF DOUBLE HEIGHT TERRACE ATTACHED TO FLAT / UNIT	TOTAL AREA OF FLAT / UNIT (4+5+6)
(1)	(2)	(3)	(4)	(5)	(6)	(7)
WING -H	FIRST TO 7TH FLOOR	H-101 TO 701	39.23 SQ.M. (33.31+5.92)	6.39 SQ.M	----	45.62 SQ.M
		H-102 TO 702	38.90 SQ.M. (32.98+5.92)	6.39 SQ.M	----	45.29 SQ.M
		H-103 TO 703	38.90 SQ.M. (32.98+5.92)	6.39 SQ.M	----	45.29 SQ.M
		H-104 TO 704	39.23 SQ.M. (33.31+5.92)	6.39 SQ.M	----	45.62 SQ.M

NOTE :
1) BUILT UP AREA OF ALL FLATS / UNITS ON THE RESPECTIVE FLOOR SHALL TALLY WITH THE TOTAL BUILT UP OF THE FLOOR.
2) ABOVE STATEMENT MAY VARY, WHENEVER REQUIRED.

BUILDING NO.	FLOOR NO.	FLAT / SHOP NO.	BUILT UP AREA OF FLAT / UNIT ALONG WITH SHARE OF COMMON AREAS LIKE STAIRCASE / PASSAGE OTTA	AREA OF BALCONY ATTACHED TO FLAT / UNIT	AREA OF DOUBLE HEIGHT TERRACE ATTACHED TO FLAT / UNIT	TOTAL AREA OF FLAT / UNIT (4+5+6)
(1)	(2)	(3)	(4)	(5)	(6)	(7)
WING - I	FIRST TO 7TH FLOOR	I-101 TO 701	48.84 SQ.M. (44.32+4.52)	9.61 SQ.M	----	58.45 SQ.M
		I-102 TO 702	37.96 SQ.M. (33.44+4.52)	9.61 SQ.M	----	47.57 SQ.M
		I-103 TO 703	37.96 SQ.M. (33.44+4.52)	9.61 SQ.M	----	47.57 SQ.M
		I-104 TO 704	48.84 SQ.M. (44.32+4.52)	9.61 SQ.M	----	58.45 SQ.M

NOTE :
1) BUILT UP AREA OF ALL FLATS / UNITS ON THE RESPECTIVE FLOOR SHALL TALLY WITH THE TOTAL BUILT UP OF THE FLOOR.
2) ABOVE STATEMENT MAY VARY, WHENEVER REQUIRED.

BUILDING NO.	FLOOR NO.	FLAT / SHOP NO.	BUILT UP AREA OF FLAT / UNIT ALONG WITH SHARE OF COMMON AREAS LIKE STAIRCASE / PASSAGE OTTA	AREA OF BALCONY ATTACHED TO FLAT / UNIT	AREA OF DOUBLE HEIGHT TERRACE ATTACHED TO FLAT / UNIT	TOTAL AREA OF FLAT / UNIT (4+5+6)
(1)	(2)	(3)	(4)	(5)	(6)	(7)
WING - J	FIRST TO 7TH FLOOR	J-101 TO 701	48.84 SQ.M. (44.32+4.52)	9.61 SQ.M	----	58.45 SQ.M
		J-102 TO 702	48.84 SQ.M. (44.32+4.52)	9.61 SQ.M	----	58.45 SQ.M
		J-103 TO 703	48.84 SQ.M. (44.32+4.52)	9.61 SQ.M	----	58.45 SQ.M
		J-104 TO 704	48.84 SQ.M. (44.32+4.52)	9.61 SQ.M	----	58.45 SQ.M

NOTE :
1) BUILT UP AREA OF ALL FLATS / UNITS ON THE RESPECTIVE FLOOR SHALL TALLY WITH THE TOTAL BUILT UP OF THE FLOOR.
2) ABOVE STATEMENT MAY VARY, WHENEVER REQUIRED.

BUILDING NO.	FLOOR NO.	FLAT / SHOP NO.	BUILT UP AREA OF FLAT / UNIT ALONG WITH SHARE OF COMMON AREAS LIKE STAIRCASE / PASSAGE OTTA	AREA OF BALCONY ATTACHED TO FLAT / UNIT	AREA OF DOUBLE HEIGHT TERRACE ATTACHED TO FLAT / UNIT	TOTAL AREA OF FLAT / UNIT (4+5+6)
(1)	(2)	(3)	(4)	(5)	(6)	(7)
WING - K	GROUND FLOOR	5	22.41 SQ.M.	---	----	22.41 SQ.M.
		6	20.47 SQ.M.	---	----	20.47 SQ.M.
		7	20.47 SQ.M.	---	----	20.47 SQ.M.
		8	22.41 SQ.M.	---	----	22.41 SQ.M.
	FIRST TO 7TH FLOOR	K-101 TO 701	58.14 SQ.M. (53.42+4.72)	12.39 SQ.M	----	70.53 SQ.M.
		K-102 TO 702	49.04 SQ.M. (44.32+4.72)	9.46 SQ.M.	----	58.50 SQ.M.
		K-103 TO 703	49.04 SQ.M. (44.32+4.72)	9.46 SQ.M.	----	58.50 SQ.M.
		K-104 TO 704	58.14 SQ.M. (53.42+4.72)	12.39 SQ.M	----	70.53 SQ.M.

NOTE :
1) BUILT UP AREA OF ALL FLATS / UNITS ON THE RESPECTIVE FLOOR SHALL TALLY WITH THE TOTAL BUILT UP OF THE FLOOR.
2) ABOVE STATEMENT MAY VARY, WHENEVER REQUIRED.

PROFORMA -1

REVISED RESIDENTIAL+ COMMERCIAL EWS-LIG BUILDING ON IN S.NO. 108/3/2, OF GANGAPUR SHIWAR AT NASHIK. FOR - SHILPA ESTATE BH. KARTA MR. JAYESH V. THAKKAR.

DRAWING SHEET NO. 4/6

APPROVED

The Plans amended in .....
As per the conditions Mentioned in the accompaining commencement Certificate No. B1/188 dated 27/09/2023
104

Executive Engineer
TOWN PLANING
Nashik Municipal Corporation
Nashik

OWNER DECLARATION

I / We undersigned hereby confirm that I/We would abide by plans sanctioned by Nashik Muncipal Corporation. I / We would execute the work under supervision of proper technical person so as to ensure the quality and safety at the work site.

FOR - SHILPA ESTATE BH. KARTA MR. JAYESH V. THAKKAR.

OWNER SIGN

AR. PANKAJ P. JADHAV REG.NO. CA/2014/64783	ENG. P. M. BHORE REG.NO. 60
ARCHITECT SIGN	STRUCTURAL SIGN

Job No.	Drawing No.	Scale	Drawn by	Checked by	Registration / License no. of Arch./ Lic. Engg./ Supervisor.
1	R9	As above	Nikhil s.s.	Pankaj Jadhav	REG.NO. CA/2014/64783

AR. PANKAJ JADHAV
ARCHITECT & INTERIOR DESGNER
202, ROONGTA ARCADE, OPP. KULKARNI GARDEN,
SHARANPUR ROAD, THAKKAR ROAD, NASHIK.
MO. 9422263475, OFF.NO. (0253) - 2232575