PRODUCED BY AN AUTODESK EDUCATIONAL PRODUCT

SALE BUILDING TYPICAL FLOOR PLAN FOR 4TH TO 7TH, 9TH TO 14TH, 16TH TO 21ST, 23RD TO 28TH AND 30TH TO 33RD FLOOR	13

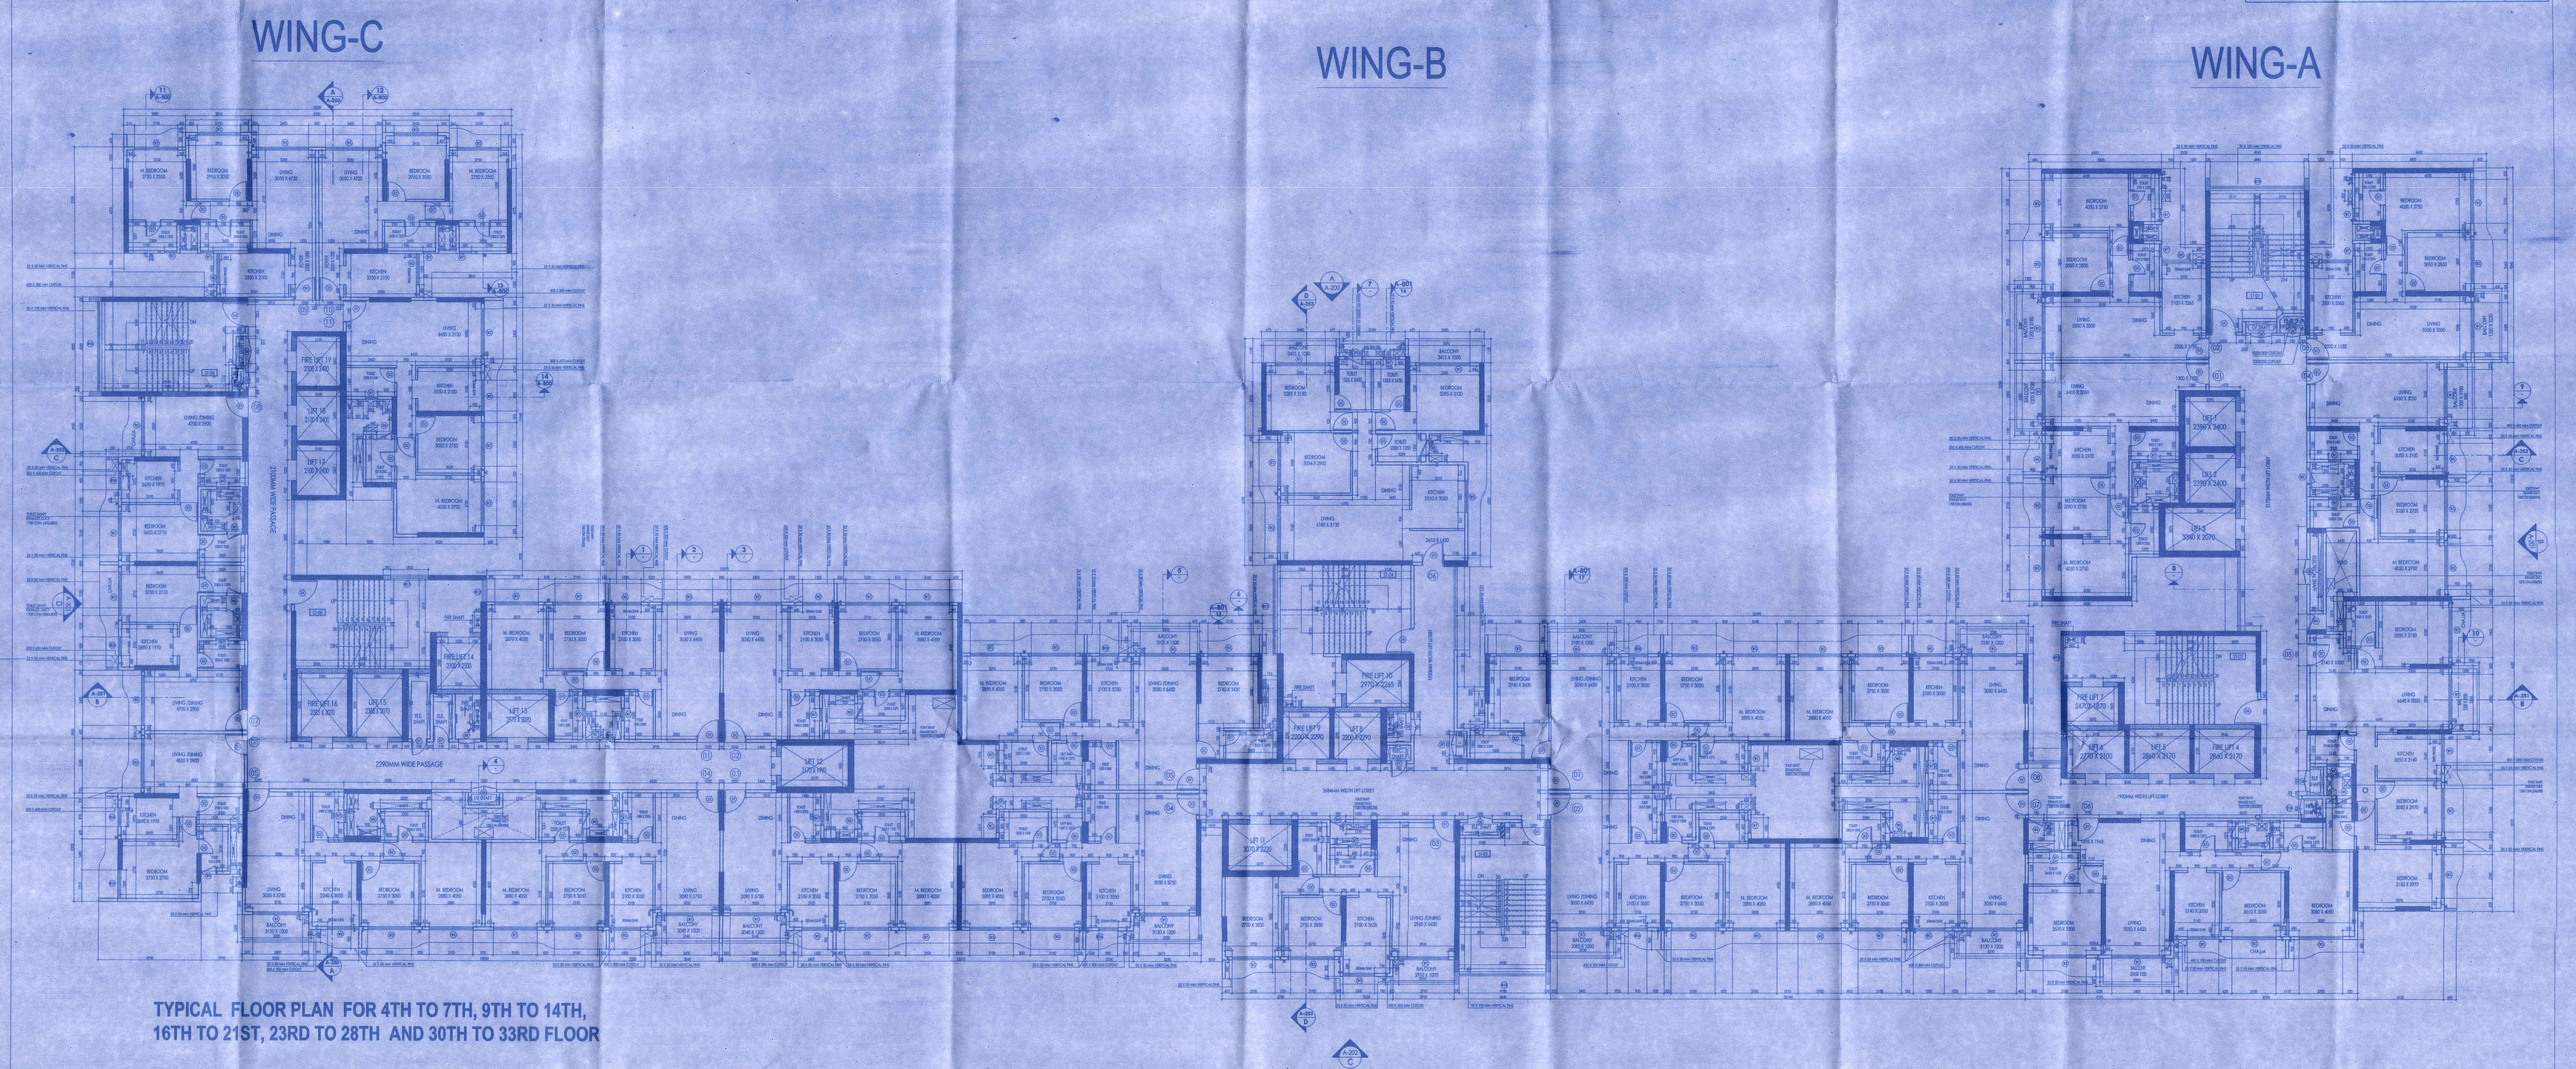

TYPICAL FLOOR PLAN FOR 4TH TO 7TH, 9TH TO 14TH, 16TH TO 21ST, 23RD TO 28TH AND 30TH TO 33RD FLOOR

"B" PROFORMA

CONTENTS OF SHEETS :-

TYPICAL 4TH TO 7TH 9TH TO 14TH , 16TH TO 21ST, 23RD TO 28TH AND 30TH TO 33RD FLOOR PLAN

Stamp of date of receipt of plan | Stamp of approval of plan

NAME OF THE SOCIETY

SHREE SIDHIVINAYAK, SHREE SAI DARSHAN AND EKTA CHAWL COMMITTEE SRA CHS.

DESCRIPTION OF PROPOSAL & PROPERTY :-

SLUM REHABILITATION SCHEME ON PLOT BEARING C.T.S. NO. 4(pt), 5(pt), 6(PT)

A. 2(pt) OF 2452 FOR SHIVSHAKTI, SIDHI, PRAJAPATI NAGAR, SHIVSHAKTI NAGAR,

C. SHIVSHAKTI, V.N. PURAV, MUMBAI.

NAME OF THE OWNER & ADDRESS

M/s EASY HOME SOLUTIONS PVT. LTD.

OFFICE NO. 103, THE GRANDT BUSINESS HUB, ANDHERI KURLA ROAD, NEAR WESTERN EXPRESS HIGHWAY METRO STATION, ANDHERI EAST, MUMBAI - 400093

CERTIFICATE OF AREA

CERTIFIED THAT THE PLOT UNDER REFERENCE WAS NOT SURVEYED BY ME AND THE DIMENSIONS & SIZE ETC OF PLOT SHOWN ON PLAN ARE AS MEASURED ON SITE AND THE AREA DO NOT INCLUDE BUT INCLUDES NEW THE AREA SHOWN ON MEASUREMENT OF AREA.

Approved

NAME AND ADDRESS OF THE ARCHITECT

JATIN BIRUTA & ASSOCIATES

ARCHITECTS

ARCHITECTURE, INTERIOR DESIGN, TOWN PLANNING, CONSULTANCY, RESEARCH & DEVELOPMENT

SCALE	DATE	DRG. NO	JOB NO	DRAWN BY	CHKD BY
1:100	09/10/2020	03	01		JATIN BIRUTA

This cancels Approval to the previous Plans sanctioned under No. SRA/ENG/2861/LST/N/S/TS-4&5/AP

Dated 16/10/2020

Approved Subject to the condition Mentioned in this office permission Letter no. SRA/ENG/ Dt. 12/11/2020

Executive Engineer Slum Rehabilitation Authority

PRODUCED BY AN AUTODESK EDUCATIONAL PRODUCT

PRODUCED BY AN AUTODESK EDUCATIONAL PRODUCT