PROFORMA -B

07/18

CONTENTS OF SHEET

FIRST & GROUND FLOOR PLAN, LINE ABSTRACT & BUILT UP AREA CALCULATION (WING-F)

STAMP OF DATE OF APPROVAL OF PLAN

STAMP OF DATE OF RECEIPT OF PLAN

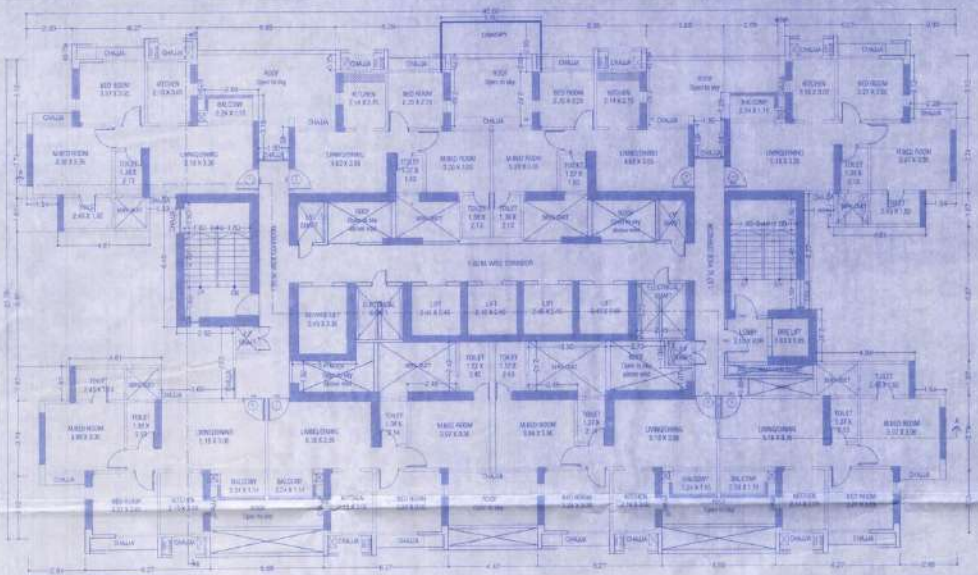

1ST FLOOR PLAN. (WING - F)

SCALE : 1:100

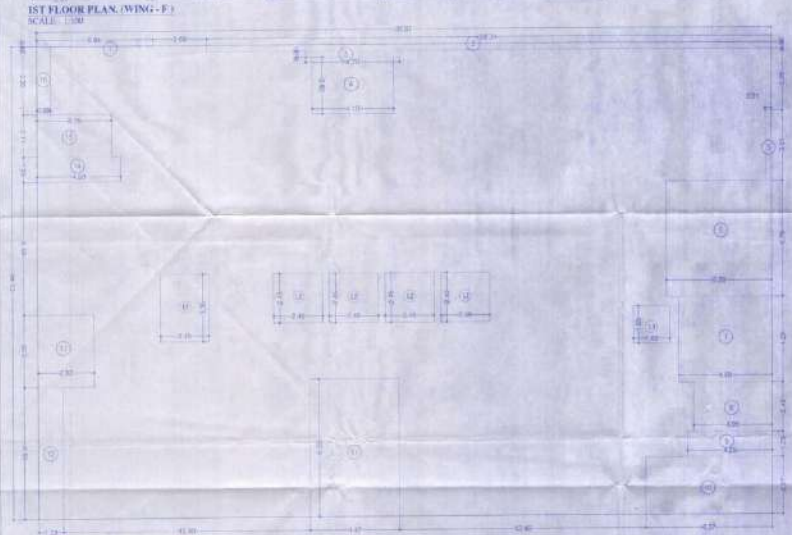

GROUND FLOOR PLAN. (WING - F)

BUILT UP AREA CAL.FOR GROUND FLOOR PLAN. (WING - F)

ADDITION (A)									
A	778.00	X	30.97	X	1.00	X 1	=	864.97	SQ.MT
TOTAL							=	864.97	SQ.MT
STANDARD DEDUCTION (Y1)									
1	5.84	X	0.02	X	1.00	X 1	=	0.12	"
2	28.14	X	8.32	X	1.00	X 1	=	9.07	"
3	4.70	X	0.30	X	1.00	X 1	=	1.41	"
4	4.10	X	2.82	X	1.00	X 1	=	11.56	"
5	0.21	X	3.51	X	1.00	X 1	=	1.09	"
6	5.20	X	5.79	X	1.00	X 1	=	30.57	"
7	4.60	X	4.25	X	1.00	X 1	=	19.89	"
8	3.95	X	2.45	X	1.00	X 1	=	9.68	"
9	4.25	X	1.25	X	1.00	X 1	=	5.31	"
10	6.30	X	2.97	X	1.00	X 1	=	18.28	"
11	4.87	X	6.08	X	1.00	X 1	=	30.62	"
12	1.23	X	6.65	X	1.00	X 1	=	8.86	"
13	2.82	X	3.50	X	1.00	X 1	=	10.10	"
14	4.20	X	1.25	X	1.00	X 1	=	5.25	"
15	3.75	X	2.11	X	1.00	X 1	=	7.91	"
16	0.68	X	3.35	X	1.00	X 1	=	2.28	"
TOTAL							=	171.19	SQ.MT
LIFT & DUCT DEDUCTION (Y2)									
L1	2.45	X	3.35	X	1.00	X 1	=	8.21	"
L2	2.45	X	2.45	X	1.00	X 4	=	24.01	"
L3	1.85	X	1.85	X	1.00	X 1	=	3.39	"
TOTAL							=	35.60	SQ.MT
TOTAL Y1 (Y1+Y2)							=	206.79	SQ.MT
TOTAL BUILTUP AREA = Y4(X-Y3)							=	658.18	SQ.MT

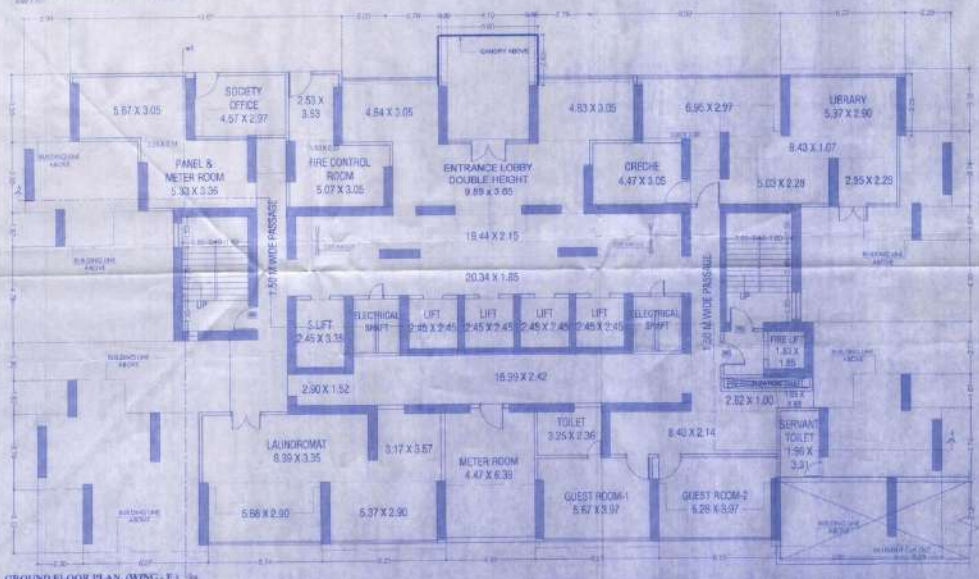

GROUND FLOOR PLAN. (WING - F)

SCALE : 1:100

DESCRIPTION OF PROPERTY

NORTH	JOB. NO.	DRG. NO.	DRAWN BY
	1	07/18	
	SCALE	DATE	CHECKED BY
	1:100		

NAME OF THE OWNER — SIGNATURE

M/S. RAYMOND LTD.

NAME AND ADDRESS OF DESIGN ARCHITECT

Architect Hafeez Contractor
29 Dara Street, Bombay 23.
Tel 022 2366 1820

NAME AND ADDRESS OF LICENSED ENGINEER — SIGNATURE

R-196, Nirraj Building,
Mulund Goregaon Link Road
Mulund (w), Mumbai - 4000 080