002 / d / nitin / shivaji nagar-4 fsi 20.1.2016 / ammended FIRE NOC/S.R.A. as per new dcr / Sections

SRA/ENG/2007/MW/MHL/AP
SECTION - A-A & B-B

R9/10

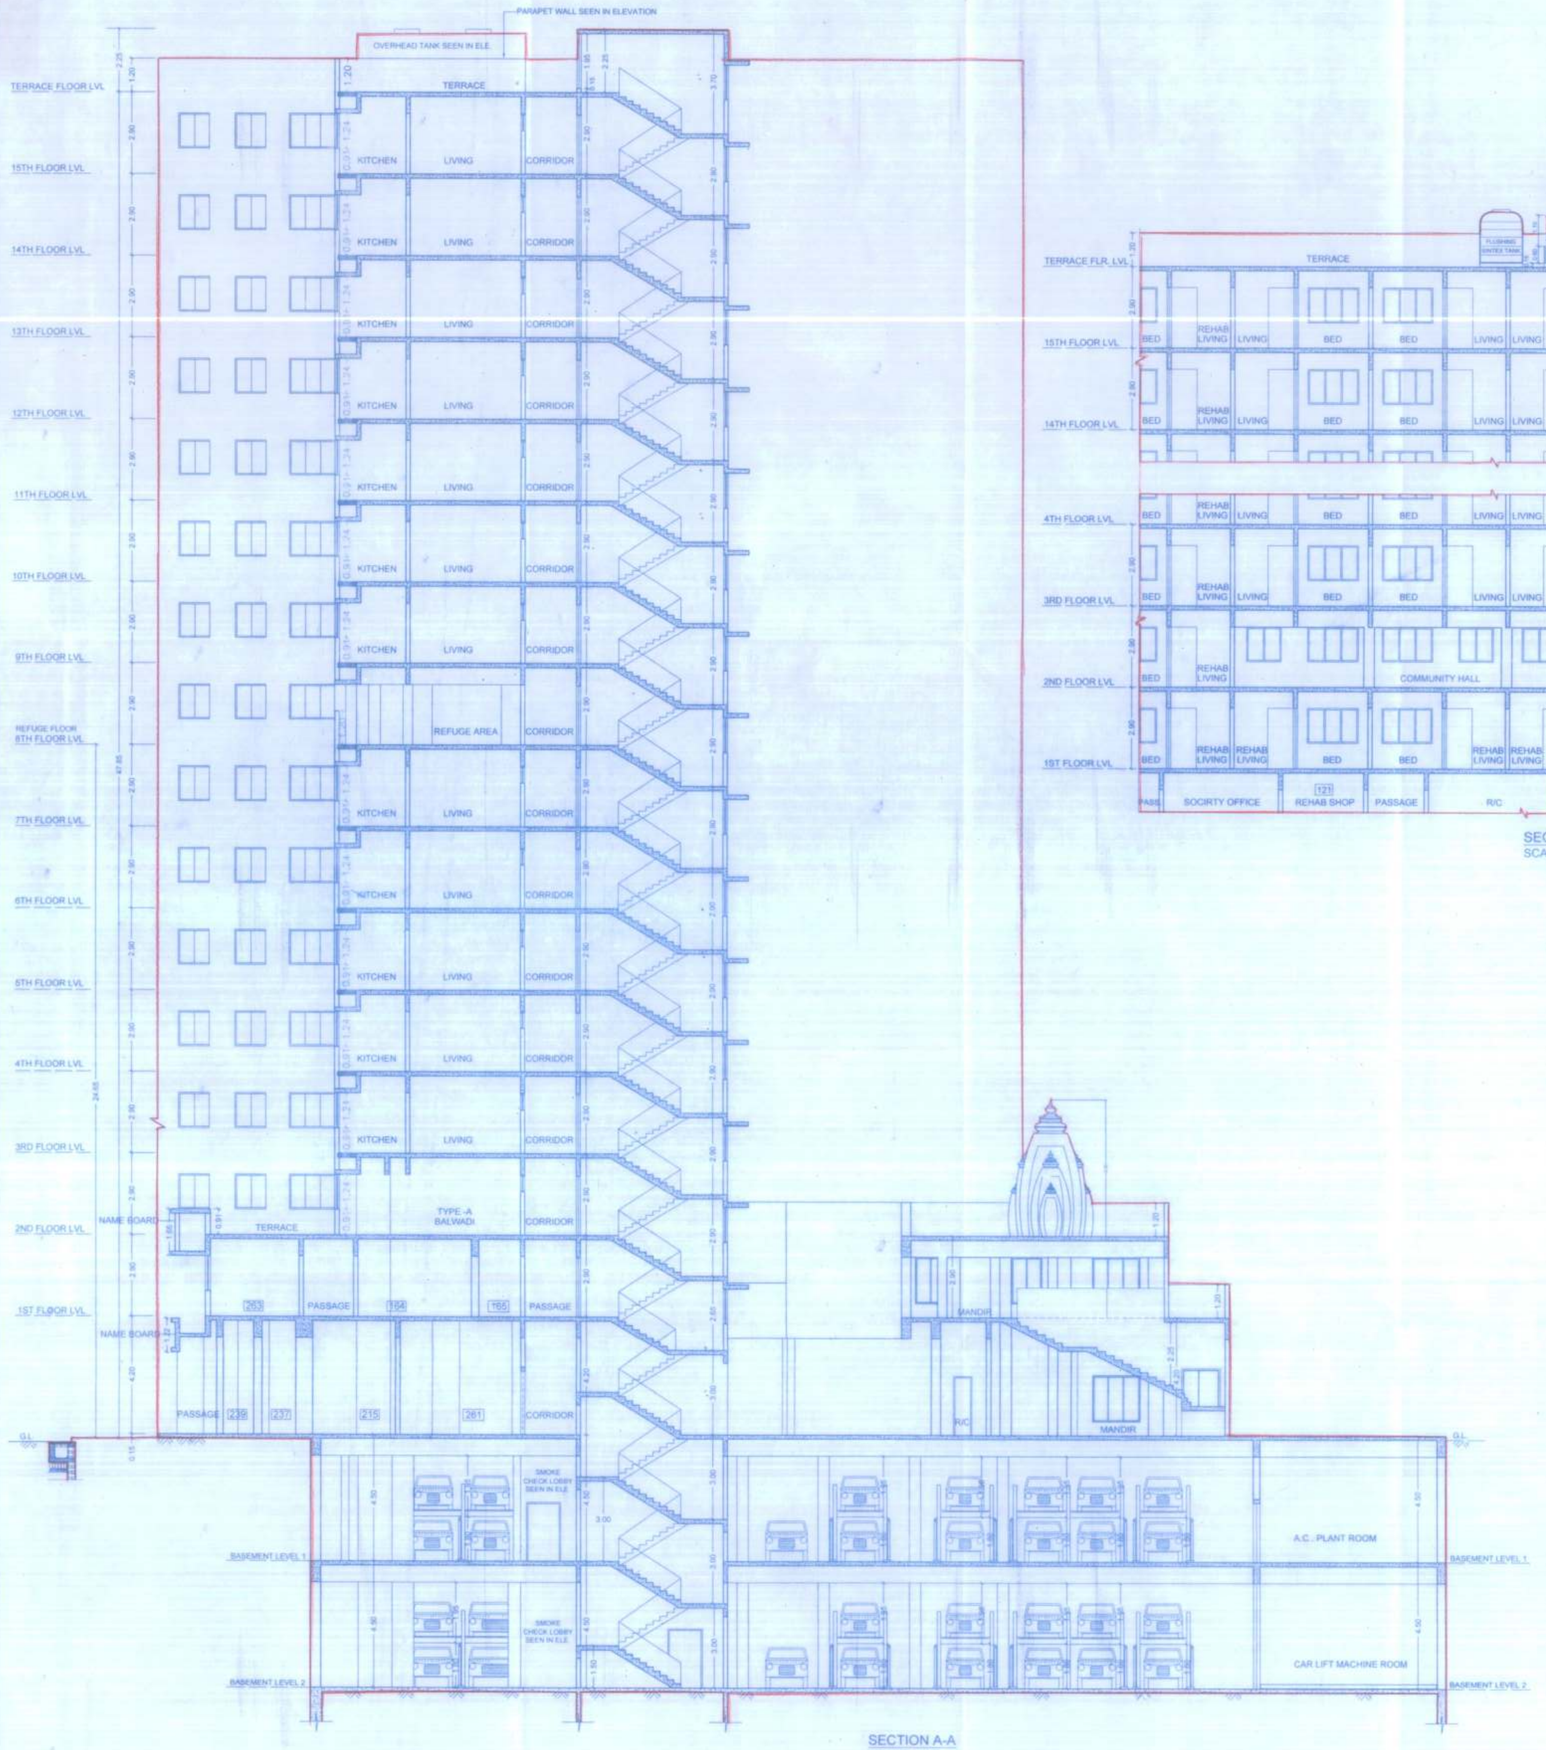

SECTION A-A
SCALE 1:100

SECTION 1 - 1
SCALE 1:100

SECTION B-B
SCALE 1:100

This concats Approval to the Previous Plans Sanctioned under no. SRA/ENG/2007/MW/MHL/AP
Dated 11/4/2012

Approved Subject to the condition Mentioned in this office permission Letter no. SRA/ENG/2007/MW/MHL/AP
10 OCT 2019
10.10.19
Executive Engineer
Slum Rehabilitation Authority

PROFORMA -'B'				DESCRIPTION OF PROPOSAL & PROPERTY :				
CONTENTS OF SHEET :				PROPOSED S.R.A. SCHEME ON PLOT BEARING C.T.S. NO-385 OF CHEMBUR DIVISION, CHEMBUR, MUMBAI				
SECTION - A-A , B-B & 1-1 (REHAB WING)				NAME OF DEVELOPER		NAME OF SOCIETY		
REVISION:	DESCRIPTION	DATE:	SIGNATURE:	SIRIANA CONSTRUCTIONS. CHEMBUR		SHIVAJINAGAR (CHEMBUR) SRA CO.OP HSG.SOC.LTD.		
				SCALE :	DATE :	DRG. NO:	DRN. BY:	CHECKED:
STAMP OF DATE OF APPROVAL OF PLAN :		STAMP OF DATE OF RECEIPT OF PLAN :		1:100	24/01/19	MUN/R9/AMMEND SHIV NAGAR	PRAJKTA	NITIN
				NAME, ADDRESS & SIGNATURE OF ARCHITECT :				

N G Pangam
REHAB ARCHITECTS PVT. LTD.
ARCHITECTS & PROJECT MANAGEMENT CONSULTANTS
VISHAL , S.K. NOLE ROAD , DADAR, MUMBAI - 28
TEL: 2437 3687, 2437 0472, 2436 2255
www.archgpangam.com , architectgpa@gmail.com