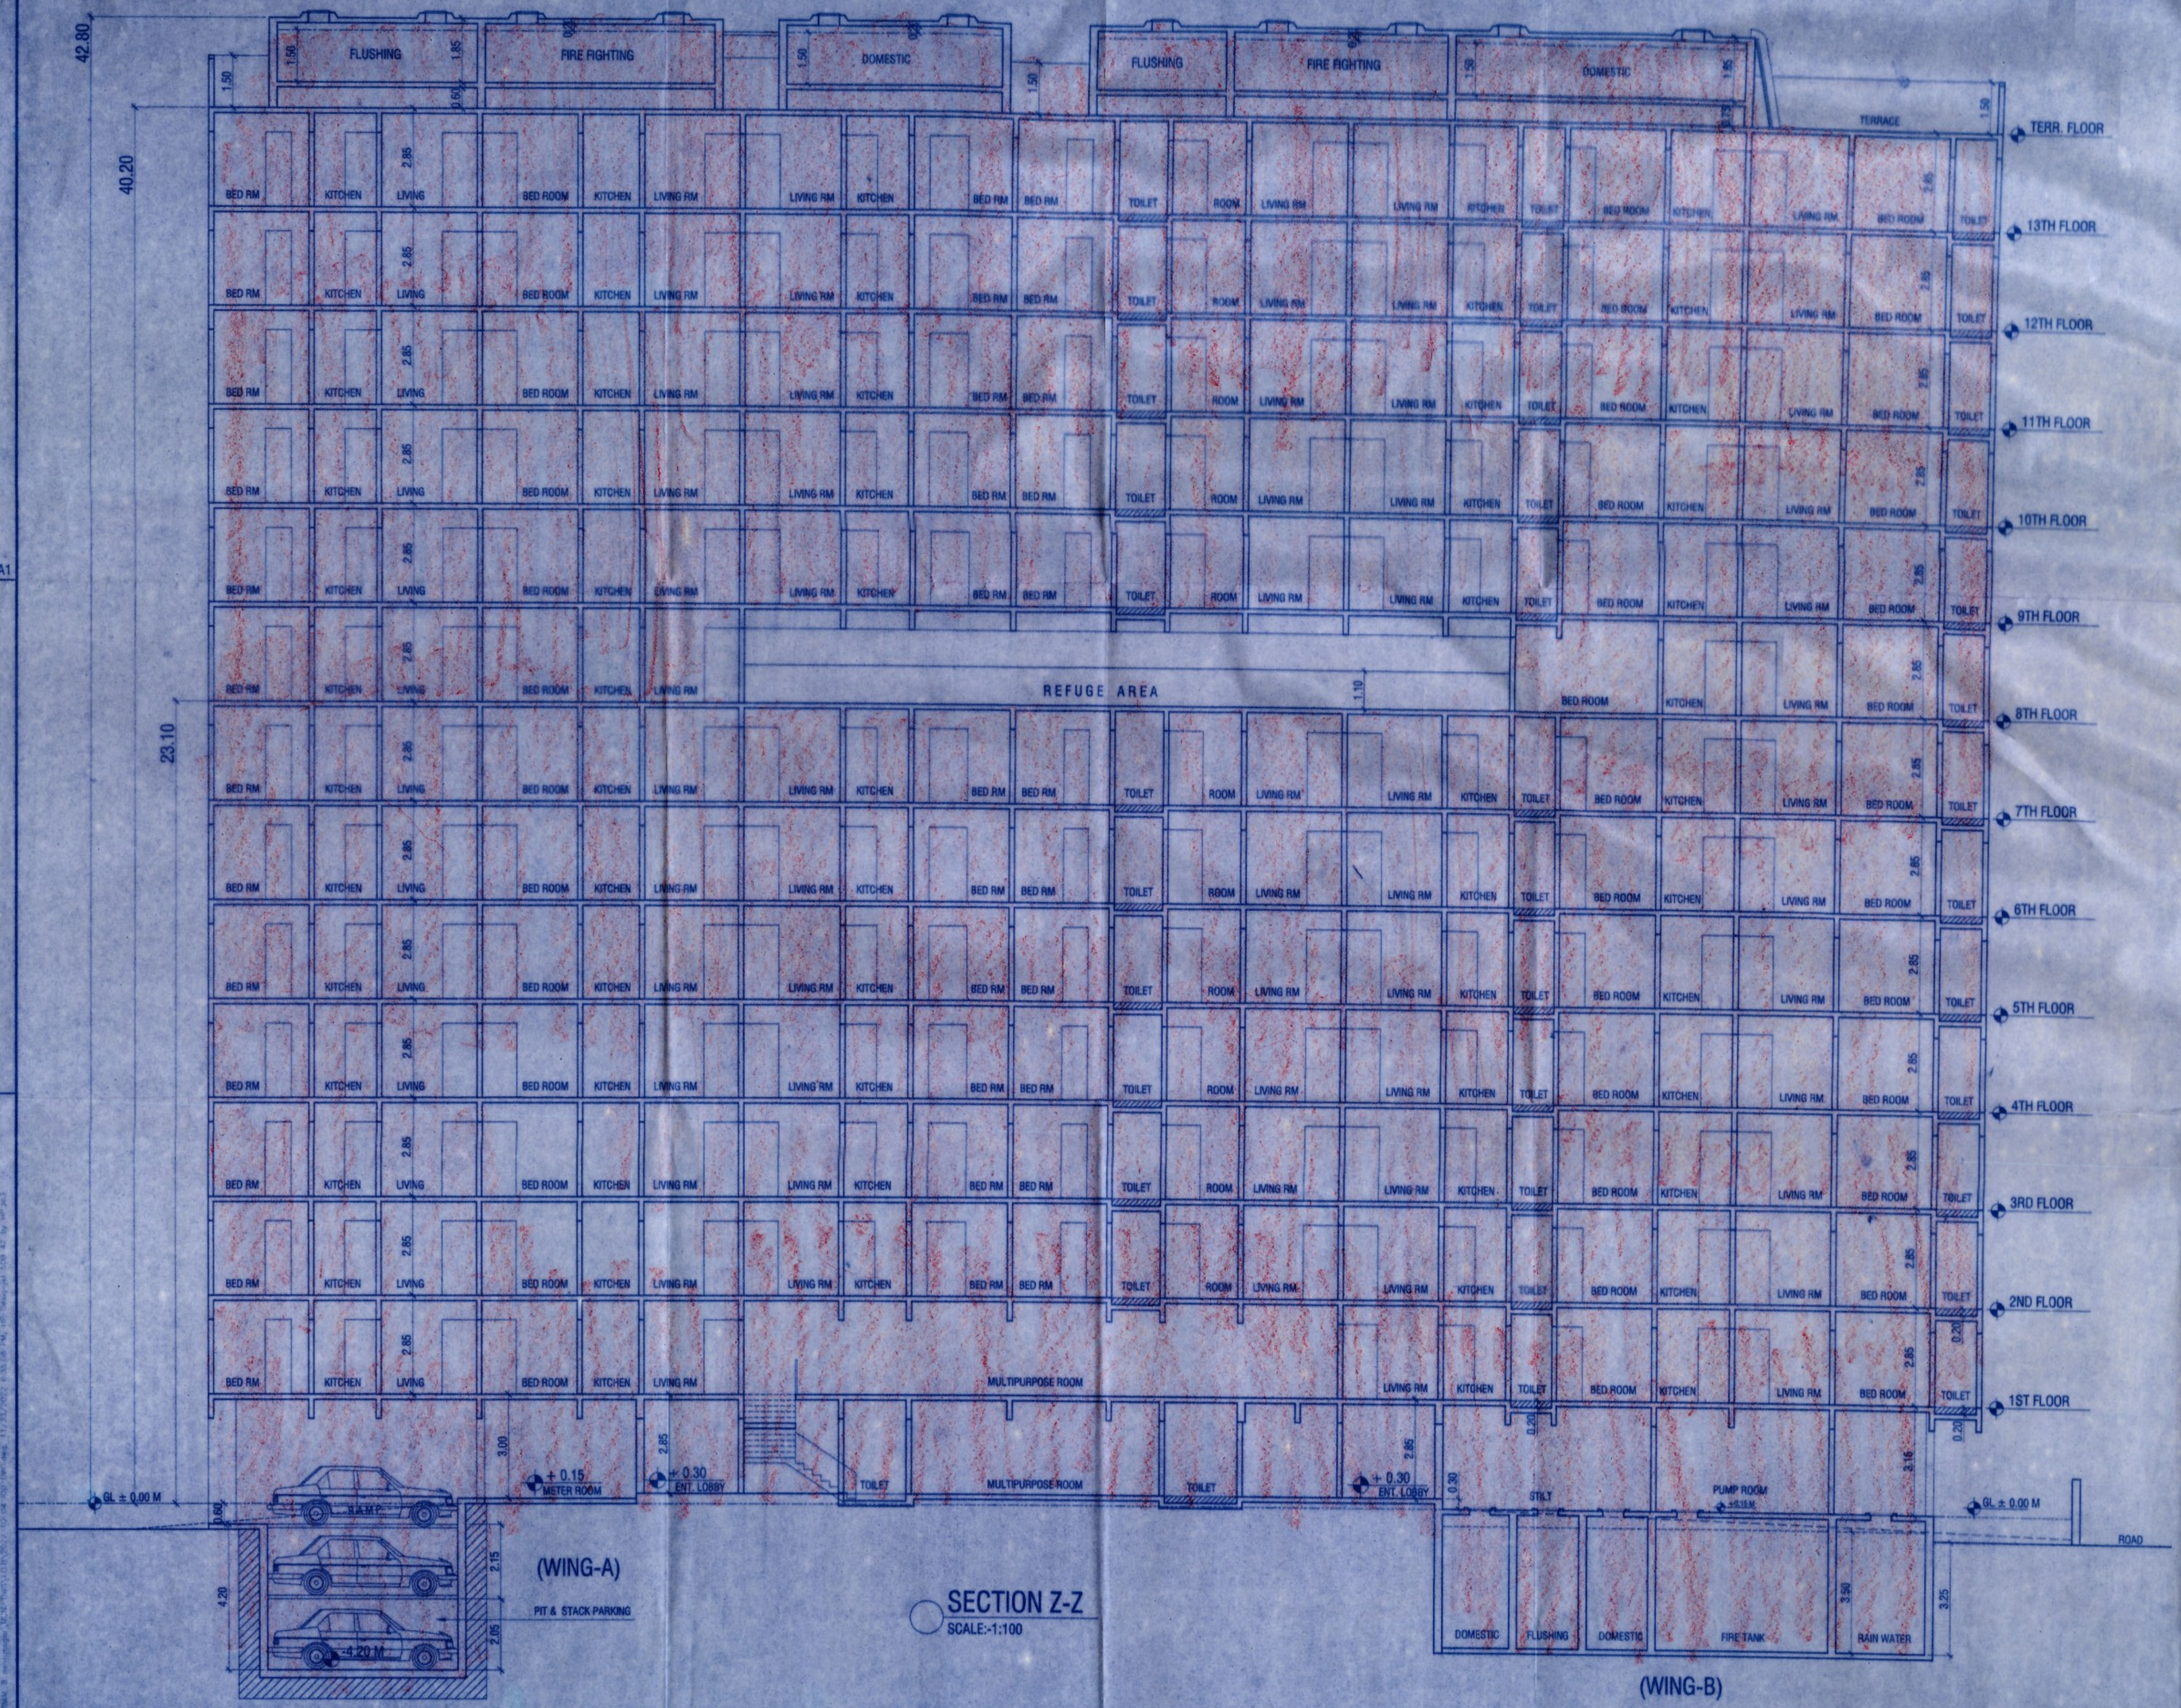

NOTE : ALL MAIN DOOR ,STAIRCASE DOOR, REFUGE DOOR, ELEC. DUCT DOOR WILL BE F.R.D.

FORM - II

STAMP OF DATE OF RECEIPT OF PLANS :

STAMP OF APPROVAL OF PLANS:

Approved subject to conditions mentioned in this office Letter No. Mhada-22/1205/2022

Date 25 NOV 2022

Ex. Eng. Bldg. Permission Cell Greater Mumbai (E.S.)
Maharashtra Housing & Area Development Authority

SPACE MOULDERS
An Architectural Studio

Chandan Kelekar
Pratima Kelekar
Architect, Interior Designer.
281/2229, Motilal Nagar No: 1,
Goregaon (W), Mumbai-400 104.
+91 22 2872 2184 / 7116
contact@spacemoulders.in
www.spacemoulders.in

NAME AND SIGN. OF OWNER: For DERAIYA REALTORS PVT. LTD.

DERAIYA RELATORS PVT. LTD. Director

JOB TITLE:
Proposed Redevelopment of Nehru Nagar Nirmal C.H.S.L. bearing Bldg. No.- 08, on C.T.S. NO. 11 (pt), S.no. 229 & 267 MHADA Layout, Nehru Nagar, Kurla (East) Mumbai.

CONTENTS OF SHEET:
SECTION Z-Z

DRAWING TITLE:
DWG. FOR APPROVAL

JOB NO:
AR / NN / AD / 17 / 01

DRWG NO:
AR / NN / 10 - 10

NORTH:

REV. SUFFIX - R0	
SCALE: AS STATED	DATE: 2022 10 06
DRAWN BY:	CHECKED BY: