Carpet Area details of Flat / unit

WING	FLOOR NO.	Shop.Flat / unit No.	Floor area of flat / Including Internal wall & Excluding External wall	BALCONY AREA	TOTAL CARPET AREA	Typical flat / unit
1	2	3	4			5
A	3RD floor	A 301	56.79	8.25	65.0400	1
		A 302	31.79	14.39	46.1800	1
		A 306	56.91	8.71	65.6200	1
	TOTAL					3

Carpet Area details of Flat / unit

WING	FLOOR NO.	Shop.Flat / unit No.	Floor area of flat / Including Internal wall & Excluding External wall	BALCONY AREA	TOTAL CARPET AREA	Typical flat / unit
1	2	3	4			5
B	3RD FLOOR	B 301	56.91	8.71	65.6200	1
		B 305	69.59	11.34	80.9300	1
		B 306	52.98	6.99	59.9700	1
	TOTAL					3

BALCONY AREA CALCULATION FOR WING A & B 3RD FLOOR

NO.	LENGTH		WIDTH			AREA Sq.m.
B1	2.52	X	1.50	X	1	3.78
B2	2.43	X	1.54	X	1	3.74
B3	3.15	X	1.65	X	1	5.20
B4	3.30	X	1.20	X	3	11.88
B5	2.40	X	1.00	X	2	4.80
B6	2.95	X	1.20	X	1	3.54
B7	3.10	X	1.20	X	1	3.72
B8	2.10	X	1.20	X	1	2.52
B9	4.00	X	1.50	X	1	6.00
B10	3.15	X	1.00	X	1	3.15
B11	3.60	X	1.20	X	1	4.32
B17	3.23	X	1.20	X	2	7.75
B18	2.60	X	1.00	X	2	5.20
B21	4.15	X	1.00	X	1	4.15
				TOTAL		69.75

AREA DIAGRAM & CALCULATION . FOR WING A &B 3RD, FLOOR

SCALE 1:200

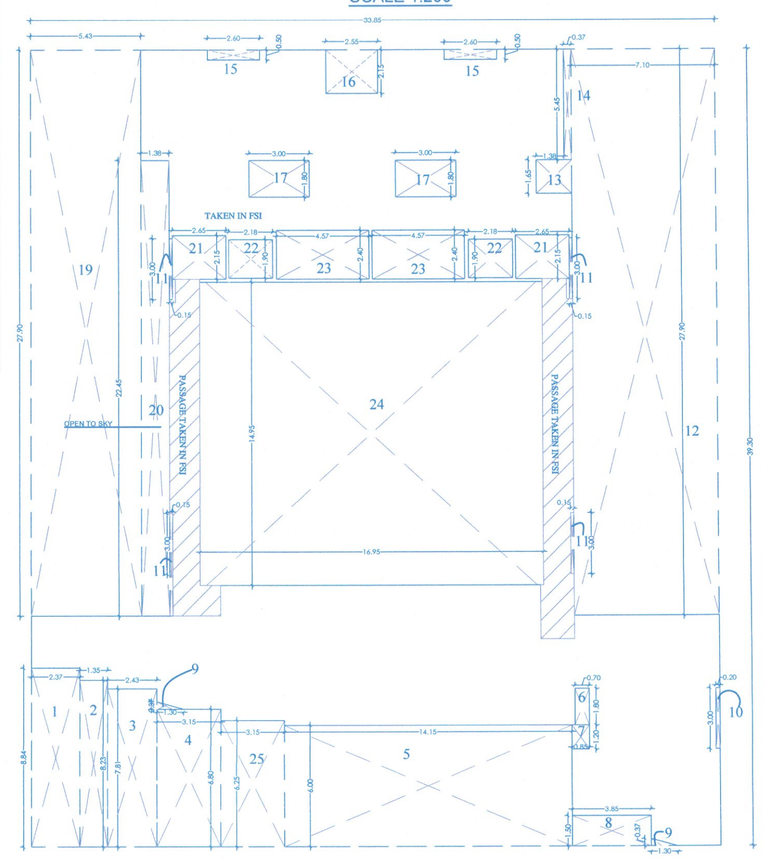

AREA CALCULATION FOR WING A &B 3RD FLOOR

BLOCK 'A'

NO.	LENGTH		WIDTH			AREA Sq.m.
	33.85	X	39.30	X	1	1330.31
DEDUCTION						
NO.	LENGTH		WIDTH			
1	2.37	X	8.84	X	1	20.95
2	1.35	X	8.23	X	1	11.11
3	2.43	X	7.81	X	1	18.98
4	3.15	X	6.80	X	1	21.42
5	14.15	X	6.00	X	1	84.90
6	0.70	X	1.80	X	1	1.26
7	0.85	X	1.20	X	1	1.02
8	3.85	X	1.50	X	1	5.78
9	1.30	X	0.37	X	2	0.48
10	0.20	X	3.00	X	1	0.60
11	0.15	X	3.00	X	4	1.80
12	7.10	X	27.90	X	1	198.09
13	1.38	X	1.65	X	1	2.28
14	0.37	X	5.45	X	1	2.02
15	2.60	X	0.50	X	2	2.60
16	2.55	X	2.15	X	1	5.48
17	3.00	X	1.80	X	2	10.80
19	5.43	X	27.90	X	1	151.50
20	1.38	X	22.45	X	1	30.98
21	2.65	X	2.15	X	2	11.40
22	2.18	X	1.90	X	2	8.28
23	4.57	X	2.40	X	2	21.94
24	16.95	X	14.95	X	1	253.40
25	3.15	X	6.25	X	1	19.69
			TOTAL			886.74
	1330.3050	-	886.74	X	1	443.56
	TOTAL BUILT- UP					443.56

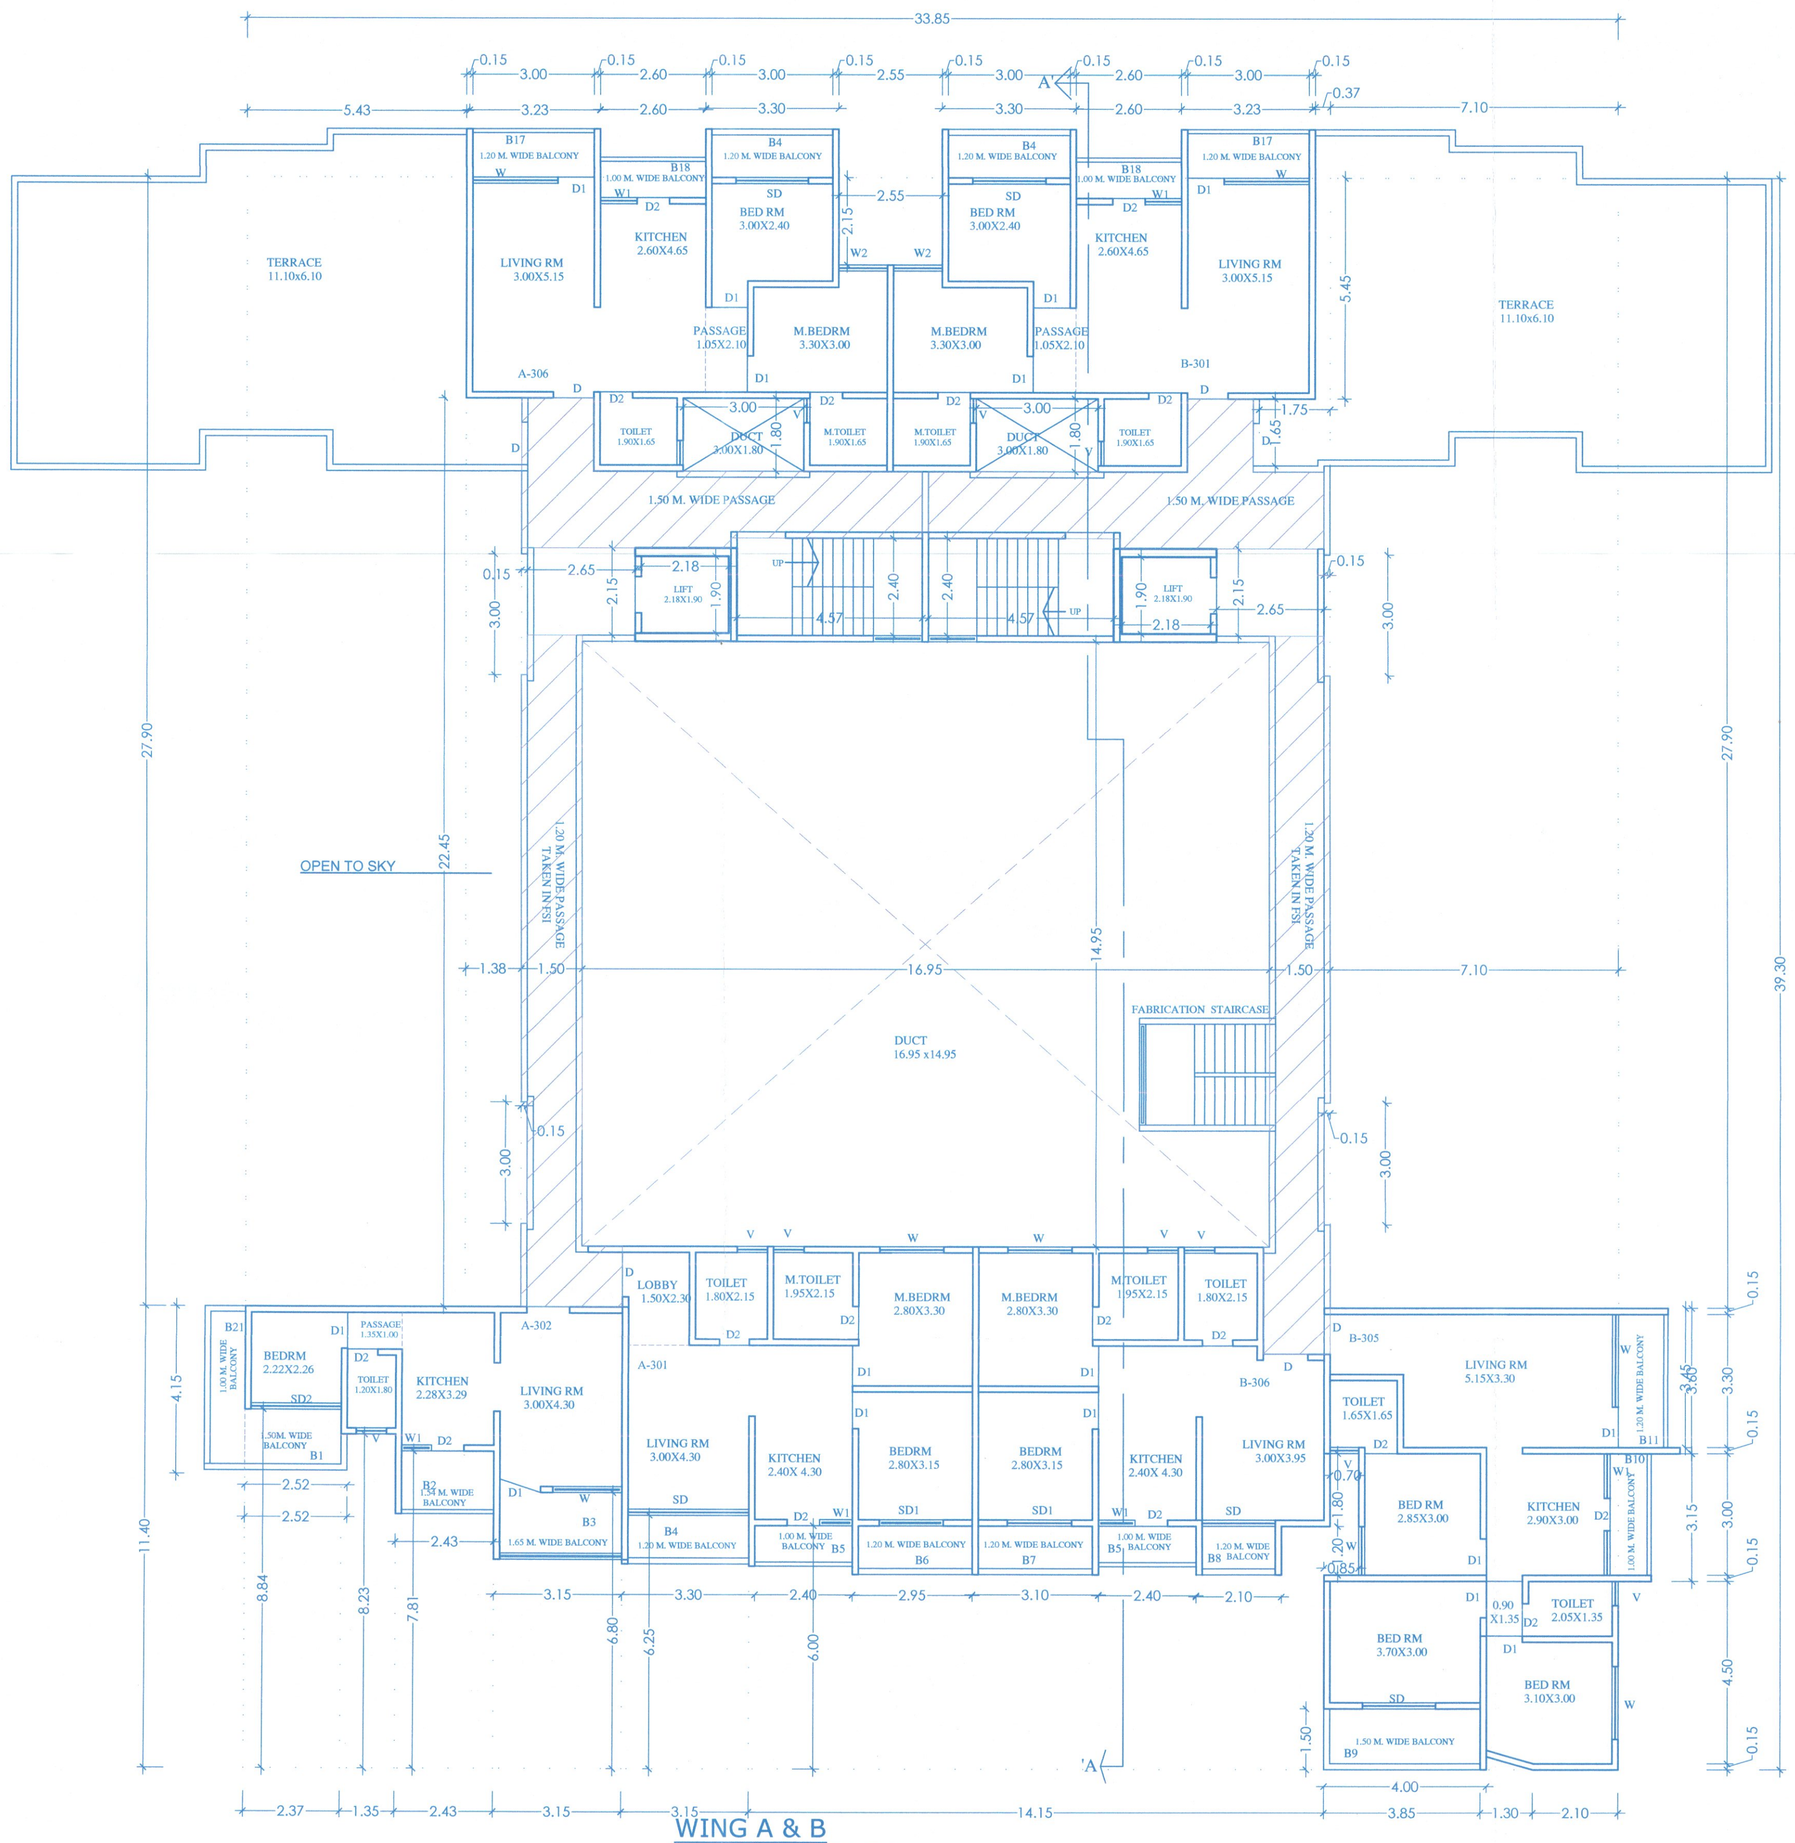

WING A & B 3RD FLOOR PLAN

SCALE 1:100

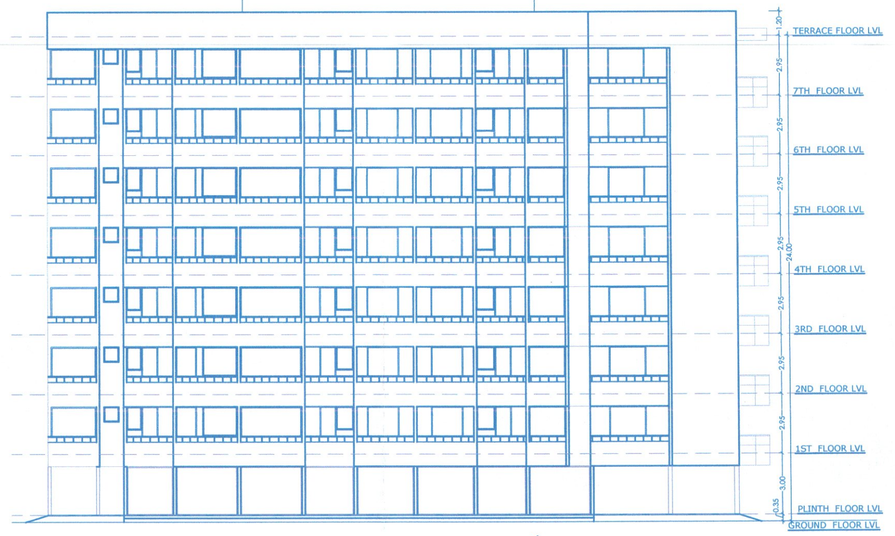

BASEMENT FLOOR PLAN.

SCALE 1:200

APPROVAL STAMP SHEET NO. 4/5

APPROVED

The Plans amended in .....
As per the conditions Mentioned in the accompaining commencement Certificate No.AA/RB/ 273/2020 Dated 11/12/2020

Executive Engineer
TOWN PLANING
Nashik Municipal Corporation
Nashik

PLOT BOUNDRY SHOWN IN THICK BLACK
PROPOSED WORK SHOWN IN RED
DRAINAGE LINE SHOWN IN DOTTED RED
EXTERNAL WALL 150mm THICK
INTERNAL WALL 100mm THICK

DOORS AND WINDOWS

D1 1.2 X 2.10 T W PANELLED DOOR
D2 0.90 X 2.10 T W PANELLED DOOR
D3 0.75 X 2.10 T W PANELLED DOOR
W 1.50 X 1.20 M S GLAZED WINDOW
W1 1.20 X 1.20 M S GLAZED WINDOW
W2 0.90 X 2.00 M S GLAZED WINDOW
V 0.60 X 0.60 M S GLAZED WINDOW

SIGNATURE OF ARCHITECT
(MR. HEMANT S. DUGAD)
CA/87/5188

SIGNATURE OF STRUCTURAL ENGG.

SIGNATURE OF OWNER

PROJECT -

PROPOSED RESIDENTIAL CUM COMMERCIAL BUILDING ON PLOT NO.3+4+10+11+12+13 S. NO. 388/1+2A(P) NASHIK. FOR :- JAY WIN DEVELOPERS

HEMANT DUGAD
Architects & Interior Designers
3,4-Gopal Park,Old Pandit Colony
Sharanpur Road,Nashik -422002
Maharashtra (India)
Dial: 0253 -2575518,
Fax: 0253-2570017
E-mail :hemantdugad@gmail.com