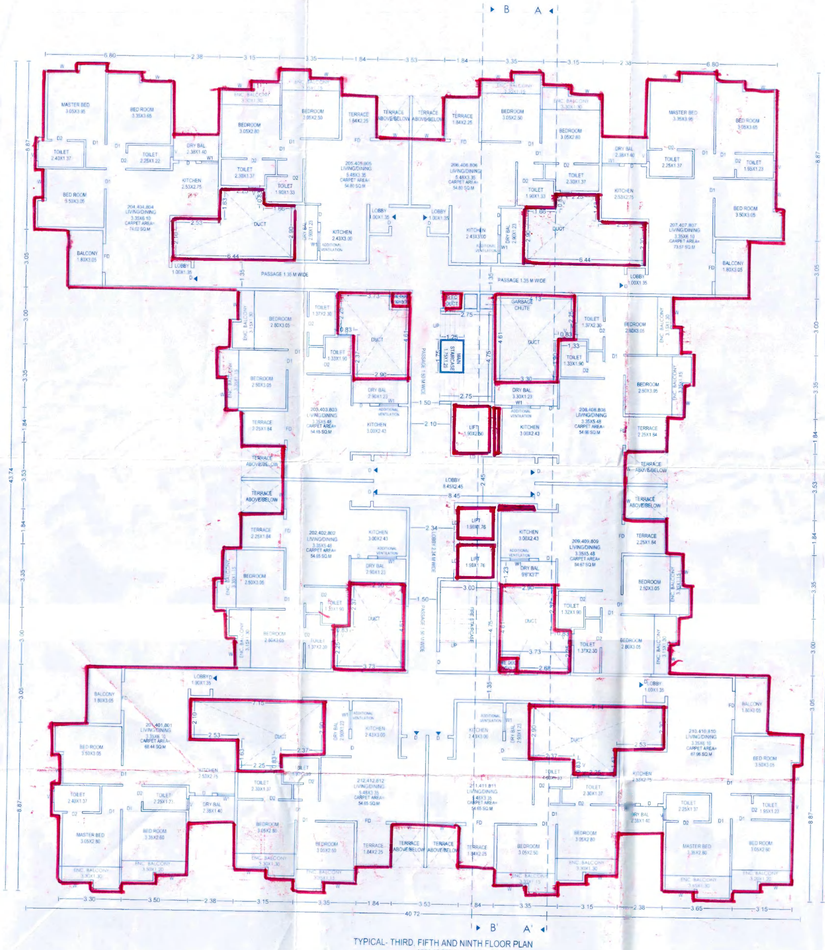

TYPICAL- THIRD, FIFTH AND NINTH FLOOR PLAN
AREA AS PER P-LINE (SCALE 1:100)

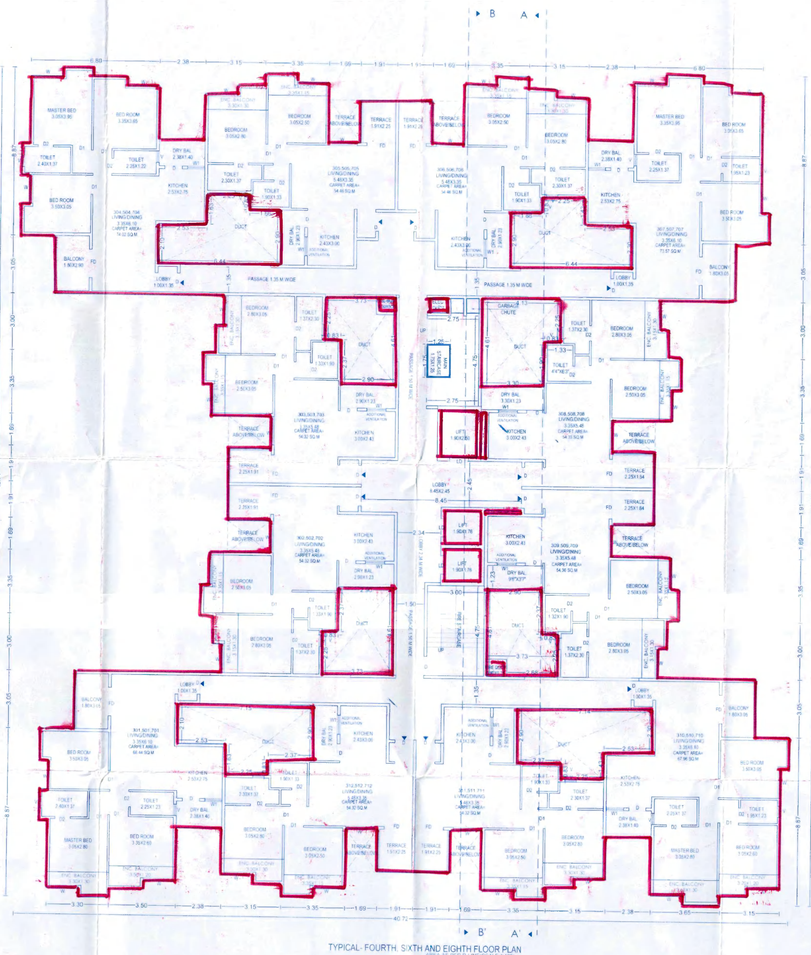

TYPICAL- FOURTH, SIXTH AND EIGHTH FLOOR PLAN
AREA AS PER P-LINE (SCALE 1:100)

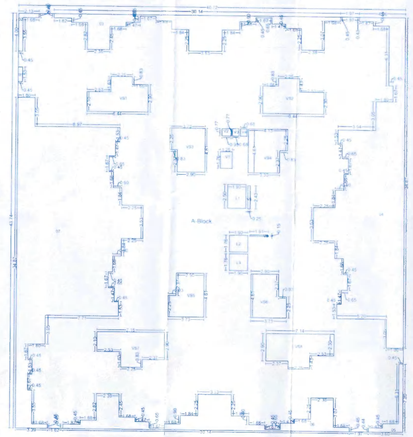

TYPICAL- THIRD, FIFTH AND NINTH FLOOR PLAN
AREA AS PER P-LINE (SCALE 1:200)

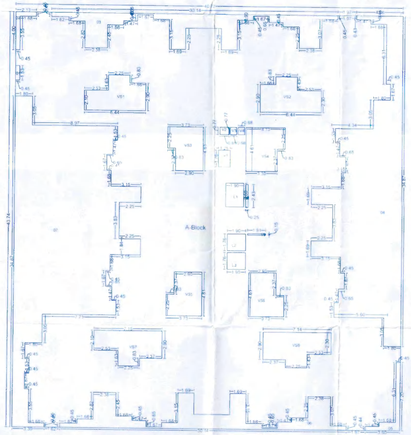

TYPICAL-FOURTH AND SIXTH FLOOR PLAN
AREA AS PER P-LINE (SCALE 1:200)

STAMP OF APPROVAL

BP/WAKAD/67/2020 DATE-15/10/2020

Sanctioned No. B.P./Wakad/311/2021
Subject to conditions mentioned in the Office Order No.
even dated 27/07/2021

Pimpri
Date 27/07/2021.

Executive Engineer
Building Permission and Unauthorised Building Construction Control Department
Pimpri Chinchwad Municipal Corporation
Pimpri-411 018.

Polygon	Area
A-Block	1781.09
01	0.69
02	2.56
03	48.52
04	173.36
05	5.38
06	48.52
07	246.10
L1	4.75
L2	3.34
L3	3.34
V1	2.20
V2	0.73
V3	0.52
V4	0.52
V5	0.61
V6	0.29
VS1	18.53
VS2	19.03
VS3	15.25
VS4	17.09
VS5	15.25
VS6	15.25
VS7	20.56
VS8	21.07
Total	1097.63

Polygon	Area
A-Block	1781.09
01	0.69
02	2.56
03	48.18
04	173.02
05	5.38
06	48.18
07	245.76
L1	4.75
L2	3.34
L3	3.34
V1	2.20
V2	0.73
V3	0.52
V4	0.52
V5	0.61
V6	0.29
VS1	18.53
VS2	19.03
VS3	15.25
VS4	17.09
VS5	15.25
VS6	15.25
VS7	20.56
VS8	21.07
Total	1098.99

NOTE

OWNER'S NAME:
M/S. ARPA TOWERS (KAILAS AND OTHERS) THROUGH IT'S AR
M/S. KIRAN CREATORS AND DEVELOPERS THROUGH PROPRIETOR
MR. KAILASH(THE DIMPLE NEHETE)

PROJECT:
SURVEY NO. 110/1/1(P), 110/2(P) HISSA NO.
PLOT NO. CTS NO.
DESCRIPTION REGULAR TRACK, VILLAGE - WAKAD

ARCHITECT:
Pramod S. Shinde.

JOB NO.	DRG NO.	SCALE	DRAWN	CHECKED BY
		1:100	SANKET	SADHANA

INWARD NO. 2020072000(WK)/BP/00013203
DATE 11/05/2021
KEY NO.
SHEET NO. 4 / 7

spacemekk DESIGNERS PVT. LTD.
ARCHITECTURAL | INTERIOR | LANDSCAPE DESIGNERS
Address : Office No.11,12, 2nd Floor, M.S.R.Capital, Samrat Chowk, Morwadi, Pimpri, Pune - 411018.
Contact : 8087540197, 9552594475, 9011072373
Email Id : architects@spacemekk.com, interiors@spacemekk.com
Website: www.spacemekk.com