STAMP OF APPROVAL

Sanctioned No. BP/Nakad/183/2023
Subject to conditions mentioned in the Office Order dt.
even dated 01/12/2023

Pimpri
Date: 20/12/2023

Executive Engineer
Building Permission and Unauthorised Building
Development Control Department
Pimpri Chinchwad Municipal Corporation
Pimpri 411 018.

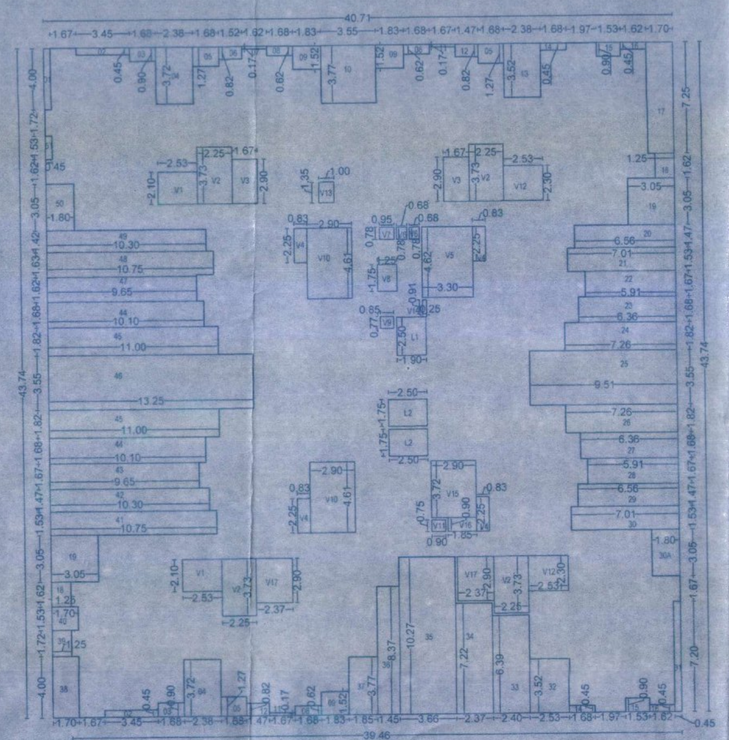

AREA KEY DIAGRAM
SEVENTH FLOOR
(SCALE 1:200)

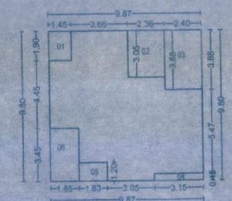

AREA KEY DIAGRAM
7TH&12TH FLOOR
(SCALE 1:200)

7TH&12 TH FLOOR REFUGE AREA								
A	9.67	X	9.80	X	1.00	=	96.73	SQ.M
DEDUCTION IN AREA								
7	1.45	X	1.90	X	1.00	=	2.76	SQ.M
03	2.36	X	3.05	X	1.00	=	7.20	SQ.M
03	2.40	X	3.88	X	1.00	=	9.31	SQ.M
04	5.15	X	0.45	X	1.00	=	1.42	SQ.M
05	1.20	X	1.85	X	1.00	=	2.22	SQ.M
06	1.85	X	3.45	X	1.00	=	6.38	SQ.M
			TOTAL			=	29.26	SQ.M
TOTAL BUILT UP AREA						=	67.47	SQ.M

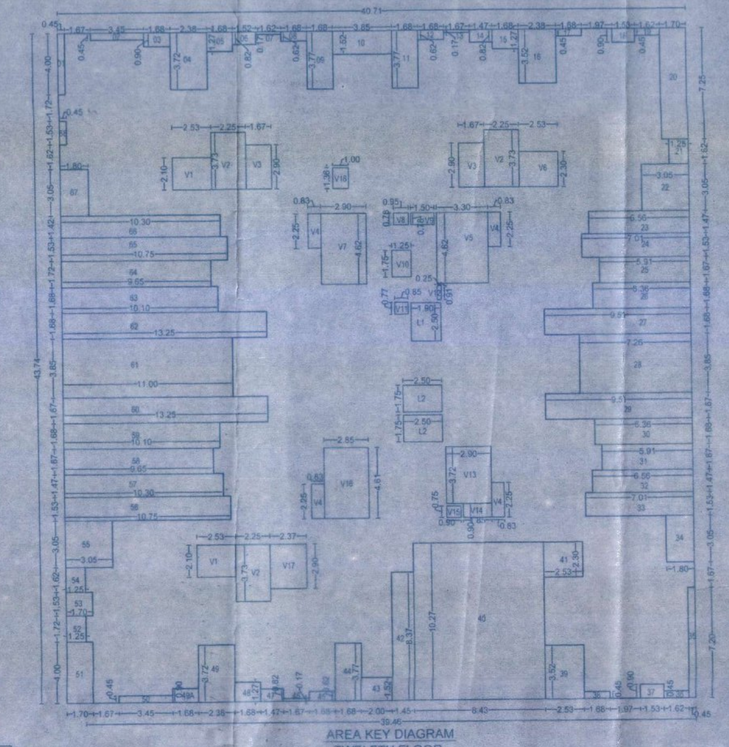

AREA KEY DIAGRAM
TWELFTH FLOOR
(SCALE 1:200)

AREA KEY PLAN FOR TWELFTH FLOOR								
A	40.71	X	43.74	X	1.00	=	1780.66	SQ.M
DEDUCTION IN AREA								
01	0.45	X	4.00	X	1.00	=	1.80	SQ.M
02	3.45	X	0.45	X	1.00	=	1.55	SQ.M
03	1.68	X	0.90	X	1.00	=	1.51	SQ.M
04	2.38	X	3.72	X	1.00	=	8.85	SQ.M
05	1.68	X	1.27	X	1.00	=	2.13	SQ.M
06	1.68	X	5.42	X	1.00	=	1.25	SQ.M
07	1.62	X	0.17	X	1.00	=	0.28	SQ.M
08	1.68	X	0.62	X	1.00	=	1.04	SQ.M
09	1.96	X	3.77	X	1.00	=	9.33	SQ.M
10	1.69	X	1.82	X	1.00	=	5.85	SQ.M
11	1.69	X	3.77	X	1.00	=	9.33	SQ.M
12	1.68	X	0.62	X	1.00	=	1.04	SQ.M
13	1.67	X	0.17	X	1.00	=	0.28	SQ.M
14	1.47	X	0.82	X	1.00	=	1.21	SQ.M
15	1.68	X	1.27	X	1.00	=	2.13	SQ.M
16	2.38	X	3.52	X	1.00	=	8.36	SQ.M
17	1.68	X	0.45	X	1.00	=	0.76	SQ.M
18	1.53	X	0.90	X	1.00	=	1.38	SQ.M
19	1.62	X	0.45	X	1.00	=	0.73	SQ.M
20	1.70	X	7.35	X	1.00	=	12.33	SQ.M
21	1.25	X	1.62	X	1.00	=	2.03	SQ.M
22	3.05	X	3.05	X	1.00	=	9.30	SQ.M
23	6.56	X	1.47	X	1.00	=	9.64	SQ.M
24	7.01	X	1.53	X	1.00	=	10.73	SQ.M
25	5.91	X	1.67	X	1.00	=	9.87	SQ.M
26	6.36	X	1.68	X	1.00	=	10.68	SQ.M
27	9.51	X	1.69	X	1.00	=	15.98	SQ.M
28	7.26	X	3.85	X	1.00	=	27.95	SQ.M
29	9.51	X	1.67	X	1.00	=	15.88	SQ.M
30	6.36	X	1.68	X	1.00	=	10.68	SQ.M
31	5.91	X	1.67	X	1.00	=	9.87	SQ.M
32	1.70	X	2.25	X	1.00	=	3.83	SQ.M
33	7.01	X	1.53	X	1.00	=	10.73	SQ.M
34	1.80	X	9.05	X	1.00	=	5.49	SQ.M
35	0.45	X	7.26	X	1.00	=	3.24	SQ.M
36	5.62	X	0.45	X	1.00	=	0.73	SQ.M
37	1.53	X	0.90	X	1.00	=	1.38	SQ.M
38	1.68	X	0.90	X	1.00	=	0.76	SQ.M
39	2.63	X	3.95	X	1.00	=	8.91	SQ.M
40	8.43	X	10.27	X	1.00	=	86.58	SQ.M
41	2.53	X	2.30	X	1.00	=	5.83	SQ.M
42	1.45	X	8.37	X	1.00	=	12.14	SQ.M
43	1.68	X	1.52	X	1.00	=	3.14	SQ.M
44	1.68	X	3.77	X	1.00	=	9.33	SQ.M
45	1.68	X	0.62	X	1.00	=	1.04	SQ.M
46	1.70	X	0.17	X	1.00	=	0.28	SQ.M
47	1.47	X	0.82	X	1.00	=	1.21	SQ.M
48	3.00	X	1.52	X	1.00	=	3.04	SQ.M
49	1.68	X	3.77	X	1.00	=	9.33	SQ.M
49A	1.68	X	0.90	X	1.00	=	1.51	SQ.M
50	0.45	X	0.45	X	1.00	=	1.55	SQ.M
51	1.70	X	4.00	X	1.00	=	6.80	SQ.M
52	1.25	X	1.72	X	1.00	=	2.15	SQ.M
53	1.10	X	1.53	X	1.00	=	2.60	SQ.M
54	1.29	X	1.62	X	1.00	=	2.60	SQ.M
55	3.05	X	3.05	X	1.00	=	9.20	SQ.M
56	10.75	X	1.53	X	1.00	=	16.46	SQ.M
57	10.30	X	1.47	X	1.00	=	15.14	SQ.M
58	9.65	X	1.67	X	1.00	=	16.12	SQ.M
59	10.10	X	1.68	X	1.00	=	16.97	SQ.M
60	13.25	X	1.67	X	1.00	=	22.13	SQ.M
61	11.00	X	1.85	X	1.00	=	42.35	SQ.M
62	13.25	X	1.68	X	1.00	=	22.26	SQ.M
63	10.10	X	1.68	X	1.00	=	16.97	SQ.M
64	9.65	X	1.72	X	1.00	=	16.60	SQ.M
65	10.75	X	1.52	X	1.00	=	16.46	SQ.M
66	10.30	X	1.47	X	1.00	=	15.14	SQ.M
67	1.80	X	3.05	X	1.00	=	5.49	SQ.M
68	0.45	X	1.53	X	1.00	=	0.69	SQ.M
69	2.45	X	2.10	X	1.00	=	10.61	SQ.M
V1	2.25	X	3.78	X	3.40	=	25.18	SQ.M
V3	1.67	X	2.90	X	2.00	=	9.69	SQ.M
V4	0.83	X	2.25	X	4.00	=	15.47	SQ.M
V5	1.67	X	2.90	X	1.00	=	19.25	SQ.M
V6	2.83	X	2.32	X	1.00	=	5.82	SQ.M
V7	2.90	X	4.62	X	1.00	=	13.40	SQ.M
V8	0.90	X	0.76	X	1.00	=	0.74	SQ.M
V9	1.50	X	0.76	X	1.00	=	1.17	SQ.M
V10	1.25	X	1.75	X	1.00	=	2.19	SQ.M
V11	0.85	X	0.77	X	1.00	=	0.65	SQ.M
V12	0.20	X	0.91	X	1.00	=	0.18	SQ.M
V13	2.90	X	2.72	X	1.00	=	10.79	SQ.M
V14	1.05	X	0.90	X	1.00	=	1.67	SQ.M
V15	0.90	X	0.75	X	1.00	=	0.98	SQ.M
V16	2.25	X	4.62	X	1.00	=	10.14	SQ.M
V17	2.37	X	2.90	X	1.00	=	6.87	SQ.M
V18	1.00	X	1.36	X	1.00	=	1.36	SQ.M
L1	1.90	X	2.50	X	1.00	=	4.75	SQ.M
L2	2.50	X	1.75	X	1.00	=	8.75	SQ.M
			TOTAL			=	754.64	SQ.M
TOTAL BUILT UP AREA						=	1025.92	SQ.M

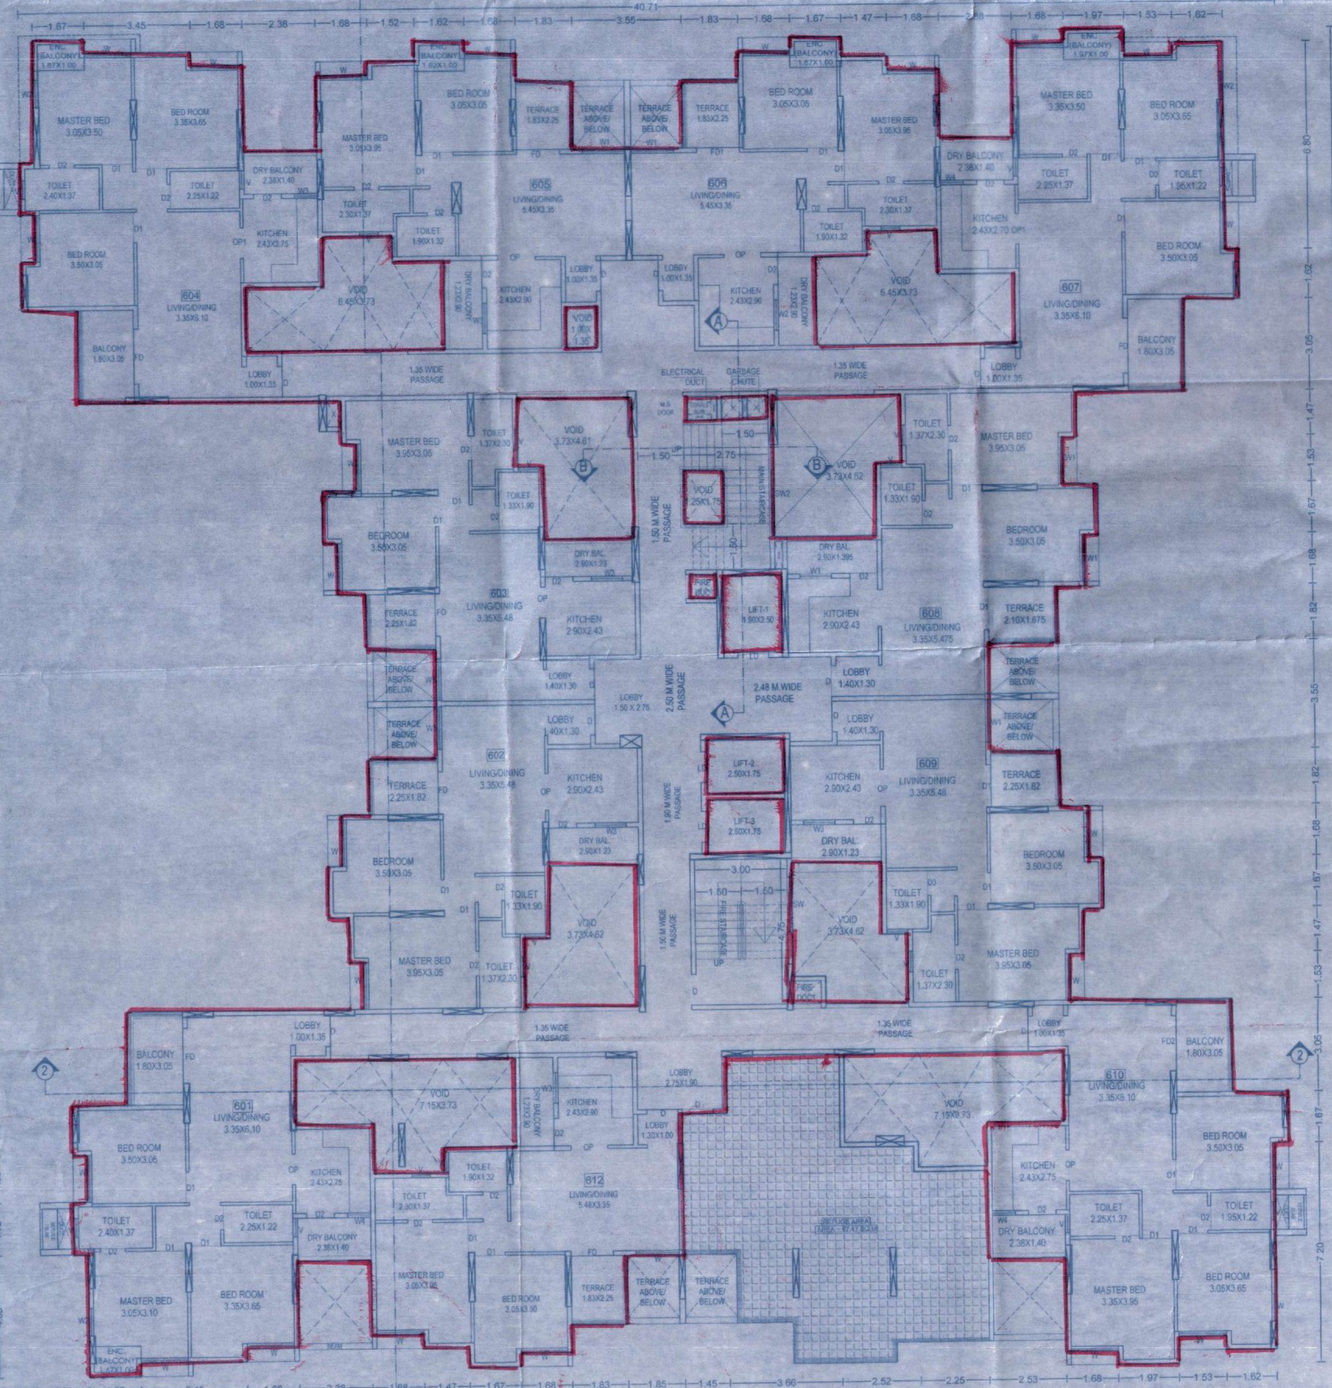

SEVENTH FLOOR PLAN
(SCALE 1:100)

AREA KEY PLAN FOR SEVENTH FLOOR								
A	40.71	X	43.74	X	1.00	=	1780.66	SQ.M
DEDUCTION IN AREA								
01	0.45	X	4.00	X	1.00	=	1.80	SQ.M
02	3.45	X	0.45	X	2.00	=	3.11	SQ.M
03	1.68	X	0.90	X	2.00	=	3.02	SQ.M
04	2.38	X	3.72	X	1.00	=	8.85	SQ.M
05	1.68	X	1.27	X	3.00	=	6.40	SQ.M
06	1.82	X	0.82	X	1.00	=	1.25	SQ.M
07	1.62	X	0.17	X	1.00	=	0.28	SQ.M
08	1.68	X	0.62	X	3.00	=	3.12	SQ.M
09	1.83	X	1.52	X	3.00	=	8.34	SQ.M
10	3.55	X	3.77	X	1.00	=	13.38	SQ.M
11	1.67	X	0.17	X	2.00	=	0.57	SQ.M
12	3.05	X	5.82	X	2.00	=	2.60	SQ.M
13	2.50	X	3.52	X	1.00	=	8.80	SQ.M
14	1.68	X	0.45	X	2.00	=	1.51	SQ.M
15	3.91	X	1.90	X	2.00	=	14.85	SQ.M
16	1.62	X	0.45	X	2.00	=	1.46	SQ.M
17	1.70	X	7.25	X	1.00	=	12.33	SQ.M
18	1.25	X	1.62	X	2.00	=	4.05	SQ.M
19	3.05	X	3.05	X	2.00	=	18.60	SQ.M
20	6.56	X	1.47	X	1.00	=	9.64	SQ.M
21	7.01	X	1.53	X	1.00	=	10.73	SQ.M
22	5.91	X	1.67	X	1.00	=	9.87	SQ.M
23	6.36	X	1.68	X	1.00	=	10.68	SQ.M
24	7.26	X	1.82	X	1.00	=	13.21	SQ.M
25	9.51	X	3.50	X	1.00	=	33.79	SQ.M
26	7.26	X	1.82	X	1.00	=	13.21	SQ.M
27	6.36	X	1.68	X	1.00	=	10.68	SQ.M
28	5.91	X	1.67	X	1.00	=	9.87	SQ.M
29	6.66	X	1.47	X	1.00	=	9.84	SQ.M
30	7.71	X	1.53	X	1.00	=	10.12	SQ.M
30A	1.80	X	3.05	X	1.00	=	5.49	SQ.M
31	0.45	X	7.20	X	1.00	=	3.24	SQ.M
32	2.53	X	3.52	X	1.00	=	8.91	SQ.M
33	2.40	X	6.39	X	1.00	=	15.34	SQ.M
34	2.37	X	7.22	X	1.00	=	17.11	SQ.M
35	3.66	X	10.27	X	1.00	=	37.59	SQ.M
36	1.45	X	12.38	X	1.00	=	17.95	SQ.M
37	1.85	X	3.77	X	1.00	=	6.97	SQ.M
38	1.70	X	4.00	X	1.00	=	6.80	SQ.M
39	1.25	X	1.72	X	1.00	=	2.15	SQ.M
40	1.70	X	1.53	X	1.00	=	2.60	SQ.M
41	10.75	X	1.53	X	1.00	=	16.45	SQ.M
42	10.30	X	1.47	X	1.00	=	15.14	SQ.M
43	9.65	X	1.67	X	1.00	=	16.12	SQ.M
44	10.10	X	1.68	X	1.00	=	33.94	SQ.M
45	11.00	X	1.82	X	2.00	=	40.04	SQ.M
46	13.25	X	3.55	X	1.00	=	47.04	SQ.M
47	9.65	X	1.82	X	1.00	=	15.63	SQ.M
48	9.45	X	1.68	X	1.00	=	17.52	SQ.M
49	10.30	X	1.42	X	1.00	=	14.63	SQ.M
50	1.80	X	3.05	X	1.00	=	5.49	SQ.M
51	0.45	X	7.20	X	1.00	=	3.59	SQ.M
V1	2.53	X	2.10	X	2.00	=	10.63	SQ.M
V2	2.25	X	3.78	X	4.00	=	33.57	SQ.M
V3	1.67	X	2.90	X	2.00	=	9.69	SQ.M
V4	0.83	X	2.25	X	4.00	=	7.47	SQ.M
V5	3.30	X	4.62	X	1.00	=	15.25	SQ.M
V6	0.69	X	0.78	X	2.00	=	1.06	SQ.M
V7	0.98	X	0.76	X	1.00	=	0.74	SQ.M
V8	1.50	X	0.76	X	1.00	=	1.17	SQ.M
V9	0.85	X	0.77	X	1.00	=	0.65	SQ.M
V10	2.90	X	4.61	X	2.00	=	26.74	SQ.M
V11	0.90	X	0.75	X	1.00	=	0.68	SQ.M
V12	2.63	X	2.33	X	2.00	=	12.64	SQ.M
V13	1.00	X	1.35	X	1.00	=	1.35	SQ.M
V14	0.25	X	0.91	X	1.00	=	0.23	SQ.M
V15	2.40	X	3.70	X	1.00	=	8.88	SQ.M
V16	1.85	X	0.90	X	1.00	=	1.67	SQ.M
V17	2.37	X	2.90	X	2.00	=	13.75	SQ.M
L1	1.90	X	2.50	X	1.90	=	4.75	SQ.M
L2	2.50	X	1.75	X	2.00	=	8.75	SQ.M
			TOTAL			=	755.08	SQ.M
TOTAL BUILT UP AREA						=	1025.57	SQ.M

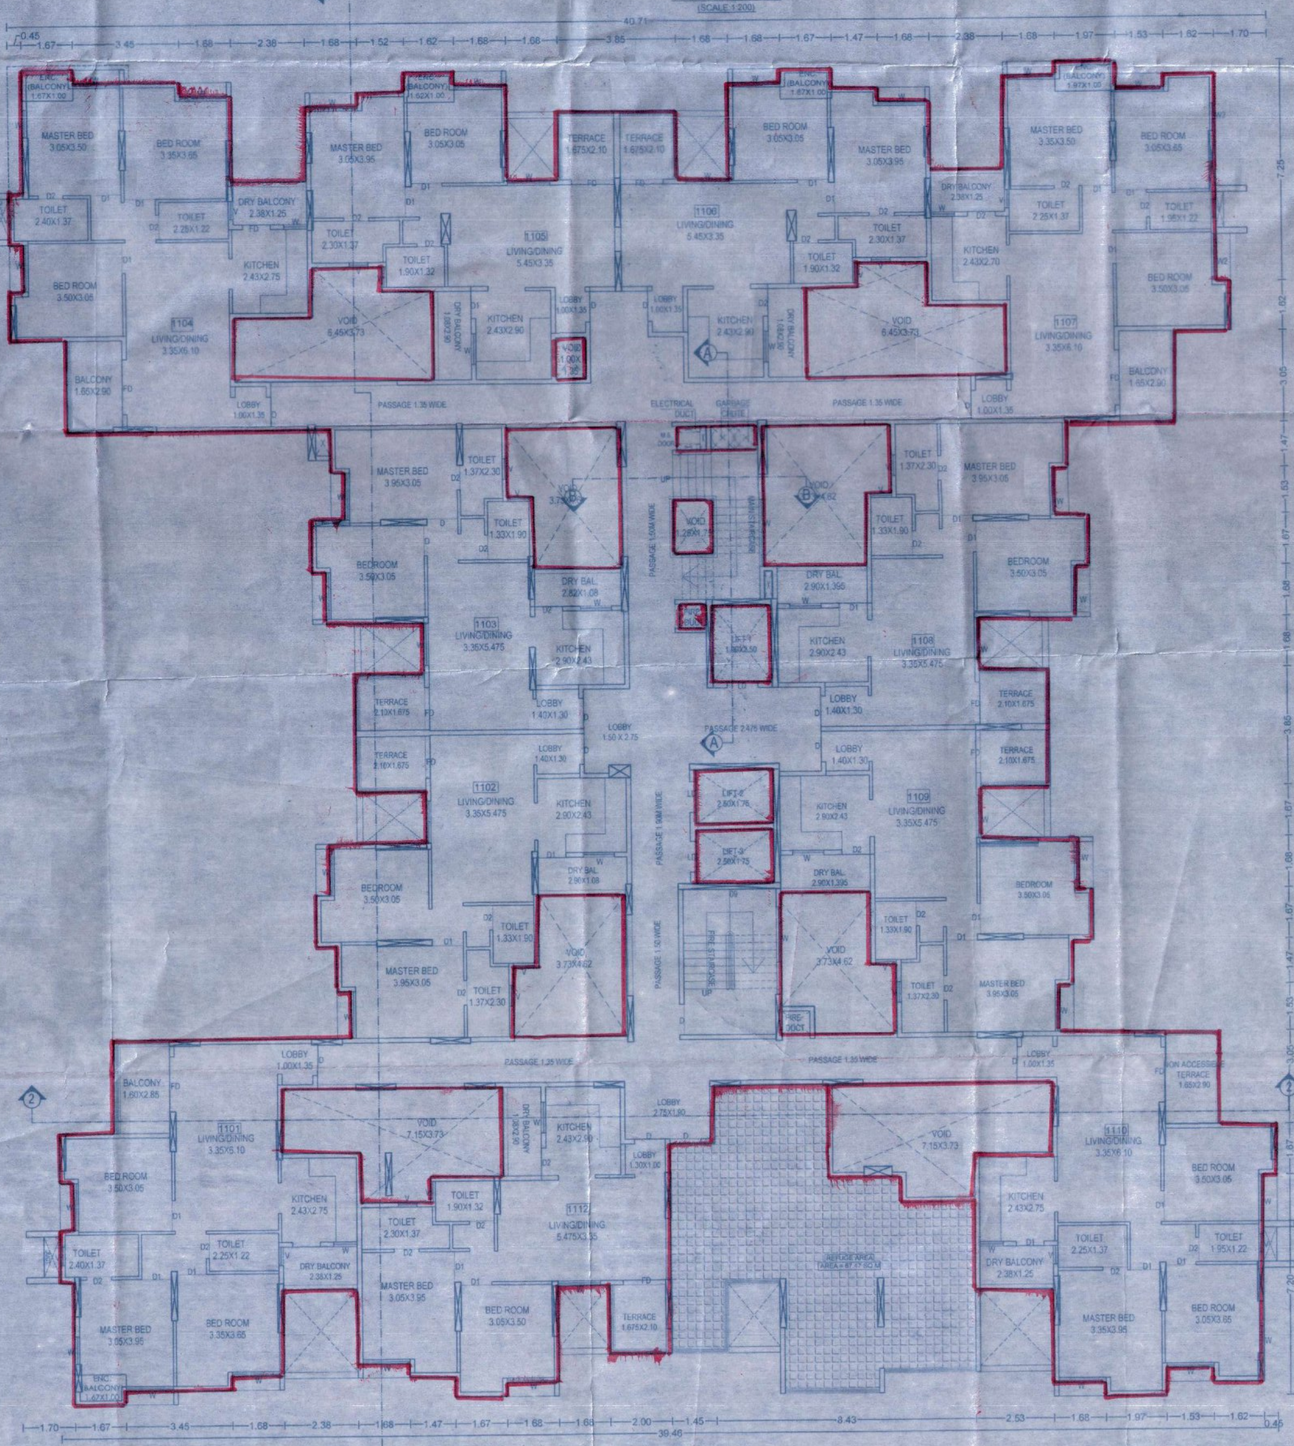

TWELFTH FLOOR PLAN
(SCALE 1:100)

OWNER'S NAME: — OWNER'S SIGN:
SHRI ARPIA TUKARAM KALATE AND OTHERS THROUGH (P.A.H)
M/S KIRAN CREATORS AND DEVELOPERS THROUGH PROPRIETOR
Mrs. KARTHATIN GANESH MOHITE

PROJECT:
SURVEY NO. : 110/1/1(P),110/2(P) — HISSA NO. :
PLOT NO. : — CTS NO. :
DESCRIPTION : REGULAR TRACK, VILLAGE : WAKAD

ARCHITECT: — ARCHITECT'S SIGN:
Pramod S. Shinde

JOB NO.	DRG NO.	SCALE	DRAWN BY	CHECKED BY
		1:100	SUBHASH	SADMANA
INWARD NO.	NWD/WDK/WKD/PBB/0033/20	DATE	28-10-2023	
KEY NO.		SHEET NO.	5 / 8	

spacemekk DESIGNERS PVT. LTD.
ARCHITECTURAL | INTERIOR | LANDSCAPE DESIGNERS
Address : Office No.11,12, 2nd Floor, M.S.R Capitol, Samrat Chowk, Marwadi, Pimpri, Pune - 411018.
Contact : 8087540197, 9552595478, 9011072373
Email Id : architects@spacemekk.com,
interiors@spacemekk.com
Website: www.spacemekk.com