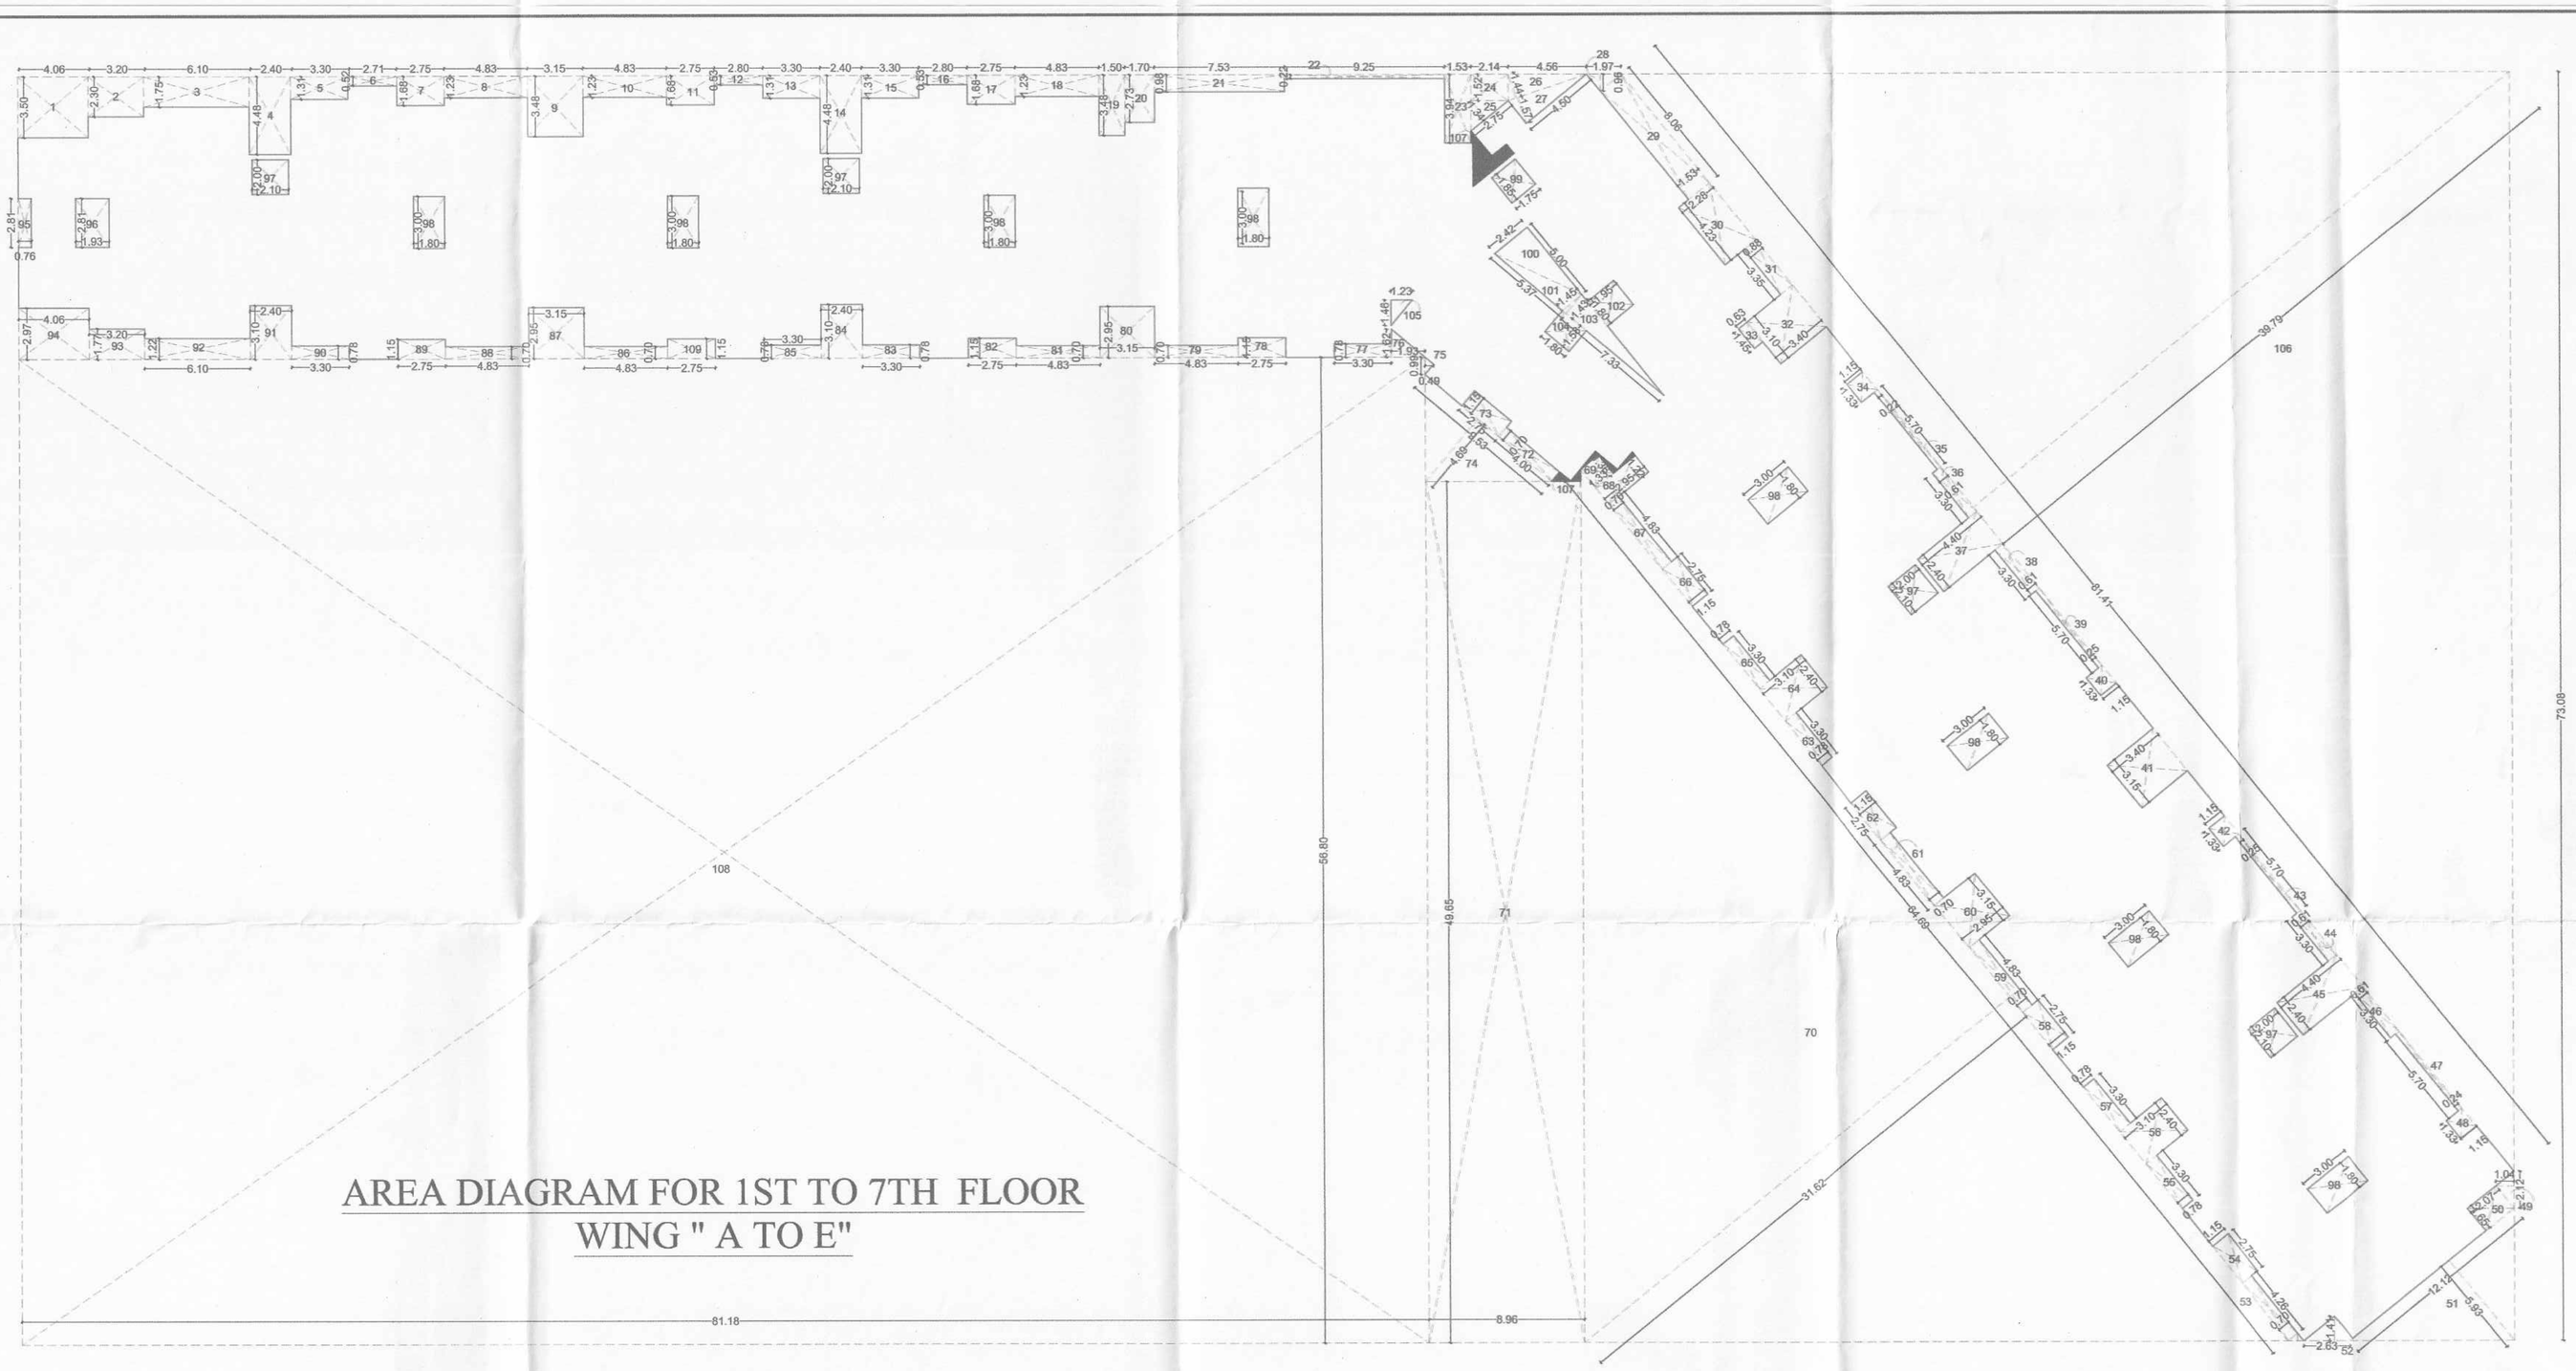

AREA DIAGRAM FOR 1ST TO 7TH FLOOR WING " A TO E"

AREA CALCULATION FOR 1ST TO 7TH FLOOR (A TO E WING)

(IN SQM)

A	143.66	X	73.08	X	1	X	1	=	10498.67
DEDUCTIONS									
1	4.06	X	3.50	X	1	X	1	=	14.21
2	3.20	X	2.30	X	1	X	1	=	7.36
3	6.10	X	1.75	X	1	X	1	=	10.68
4	2.40	X	4.48	X	1	X	1	=	10.75
5	3.30	X	1.31	X	1	X	1	=	4.32
6	2.71	X	0.52	X	1	X	1	=	1.41
7	2.75	X	1.68	X	1	X	1	=	4.62
8	4.83	X	1.23	X	1	X	1	=	5.94
9	3.15	X	3.48	X	1	X	1	=	10.96
10	4.83	X	1.23	X	1	X	1	=	5.94
11	2.75	X	1.68	X	1	X	1	=	4.62
12	2.80	X	0.53	X	1	X	1	=	1.48
13	3.30	X	1.31	X	1	X	1	=	4.32
14	2.40	X	4.48	X	1	X	1	=	10.75
15	3.30	X	1.31	X	1	X	1	=	4.32
16	2.80	X	0.53	X	1	X	1	=	1.48
17	2.75	X	1.68	X	1	X	1	=	4.62
18	4.83	X	1.23	X	1	X	1	=	5.94
19	1.50	X	3.48	X	1	X	1	=	5.22
20	1.70	X	2.73	X	1	X	1	=	4.64
21	7.53	X	0.98	X	1	X	1	=	7.38
22	9.25	X	0.22	X	1	X	1	=	2.04
23	1.53	X	3.94	X	1	X	1	=	6.03
24	2.14	X	1.52	X	1	X	1	=	3.25
25	2.75	X	1.34	X	1	X	0.5	=	1.84
26	4.56	X	1.44	X	1	X	0.5	=	3.28
27	4.50	X	1.57	X	1	X	0.5	=	3.53
28	1.97	X	0.96	X	1	X	0.5	=	0.95
29	8.06	X	1.53	X	1	X	1	=	12.33
30	2.28	X	4.23	X	1	X	1	=	9.64
31	3.35	X	0.88	X	1	X	1	=	2.95
32	3.40	X	3.10	X	1	X	1	=	10.54
33	1.45	X	0.63	X	1	X	1	=	0.91
34	1.33	X	1.15	X	1	X	1	=	1.53
35	5.70	X	0.22	X	1	X	1	=	1.25
36	3.30	X	0.61	X	1	X	1	=	2.01
37	2.40	X	4.40	X	1	X	1	=	10.56
38	3.30	X	0.61	X	1	X	1	=	2.01
39	5.70	X	0.25	X	1	X	1	=	1.43
40	1.33	X	1.15	X	1	X	1	=	1.53
41	3.15	X	3.40	X	1	X	1	=	10.71
42	1.33	X	1.15	X	1	X	1	=	1.53
43	5.70	X	0.25	X	1	X	1	=	1.43
44	3.30	X	0.61	X	1	X	1	=	2.01
45	2.40	X	4.40	X	1	X	1	=	10.56
46	3.30	X	0.61	X	1	X	1	=	2.01
47	5.70	X	0.24	X	1	X	1	=	1.37
48	1.33	X	1.15	X	1	X	1	=	1.53
49	2.12	X	1.04	X	1	X	0.5	=	1.10
50	1.65	X	2.07	X	1	X	1	=	3.42
51	12.12	X	5.93	X	1	X	0.5	=	35.94
52	2.63	X	1.41	X	1	X	0.5	=	1.85
53	4.26	X	0.70	X	1	X	1	=	2.98
54	2.75	X	1.15	X	1	X	1	=	3.16
55	3.30	X	0.78	X	1	X	1	=	2.57
56	2.40	X	3.10	X	1	X	1	=	7.44
57	3.30	X	0.78	X	1	X	1	=	2.57
58	2.75	X	1.15	X	1	X	1	=	3.16
59	4.83	X	0.70	X	1	X	1	=	3.38
60	3.15	X	2.95	X	1	X	1	=	9.29
61	4.83	X	0.70	X	1	X	1	=	3.38
62	2.75	X	1.15	X	1	X	1	=	3.16
63	3.30	X	0.78	X	1	X	1	=	2.57
64	2.40	X	2.10	X	1	X	1	=	5.04
65	3.30	X	0.78	X	1	X	1	=	2.57
66	2.75	X	1.15	X	1	X	1	=	3.16
67	4.83	X	0.70	X	1	X	1	=	3.38
68	2.95	X	1.22	X	1	X	1	=	3.60
69	1.33	X	1.36	X	1	X	1	=	1.81
70	64.69	X	31.62	X	0.5	X	1	=	1022.75
71	8.96	X	49.65	X	1	X	1	=	444.86
72	4.00	X	0.70	X	1	X	1	=	2.80
73	1.15	X	2.75	X	1	X	1	=	3.16
74	9.53	X	4.69	X	0.5	X	1	=	22.35
75	0.99	X	0.49	X	0.5	X	1	=	0.24
76	1.93	X	1.62	X	0.5	X	1	=	1.56
77	3.30	X	0.78	X	1	X	1	=	2.57
78	2.75	X	1.15	X	1	X	1	=	3.16
79	4.83	X	0.70	X	1	X	1	=	3.38
80	3.15	X	2.95	X	1	X	1	=	9.29
81	4.83	X	0.70	X	1	X	1	=	3.38
82	2.75	X	1.15	X	1	X	1	=	3.16
83	3.30	X	0.78	X	1	X	1	=	2.57
84	2.40	X	3.10	X	1	X	1	=	7.44
85	3.30	X	0.78	X	1	X	1	=	2.57
86	4.83	X	0.70	X	1	X	1	=	3.38
87	3.15	X	2.95	X	1	X	1	=	9.29
88	4.83	X	0.70	X	1	X	1	=	3.38
89	2.75	X	1.15	X	1	X	1	=	3.16
90	3.30	X	0.78	X	1	X	1	=	2.57
91	2.40	X	3.10	X	1	X	1	=	7.44
92	6.10	X	1.22	X	1	X	1	=	7.44
93	3.20	X	1.77	X	1	X	1	=	5.66
94	4.06	X	2.97	X	1	X	1	=	12.06
95	0.76	X	2.81	X	1	X	1	=	2.14
96	1.93	X	2.81	X	1	X	1	=	5.42
97	2.10	X	2.00	X	1	X	4	=	16.80
98	1.80	X	3.00	X	1	X	8	=	43.20
99	1.85	X	1.75	X	1	X	1	=	3.24
100	2.42	X	5.00	X	0.5	X	1	=	6.05
101	5.37	X	1.45	X	0.5	X	1	=	3.89
102	1.95	X	1.80	X	1	X	1	=	3.51
103	1.43	X	7.33	X	0.5	X	1	=	5.24
104	1.80	X	1.58	X	1	X	1	=	2.84
105	1.23	X	1.46	X	0.5	X	1	=	0.90
106	81.41	X	39.79	X	0.5	X	1	=	1619.65
107	HATCH AREA							=	4.19
108	81.18	X	56.80	X	1	X	1	=	4611.02
109	2.75	X	1.15	X	1	X	1	=	3.16
TOTAL									8266.24
NET AREA									2232.44

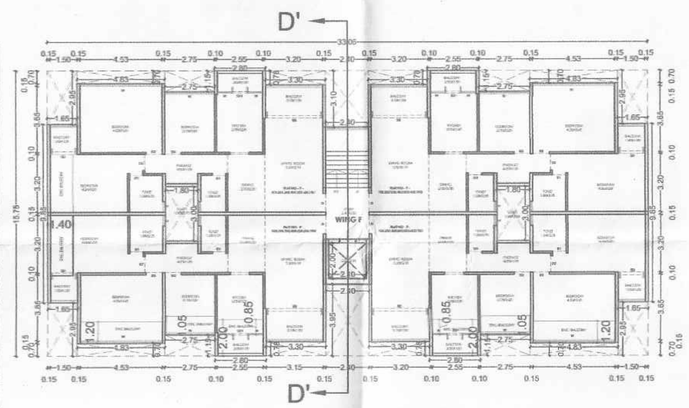

TYPICAL FLOOR PLAN (WING " F")
1ST TO 7TH FLOOR

AREA CALCULATION FOR TYPICAL 1ST TO 7TH FLOOR FLOOR

(F WING)

(IN SQM)

A	33.06	X	15.75	X	1	X	=	520.70
DEDUCTIONS								
1	1.65	X	2.95	X	4	X	=	19.47
2	4.83	X	0.70	X	4	X	=	13.52
3	2.75	X	1.15	X	4	X	=	12.65
4	3.30	X	0.78	X	4	X	=	10.30
5	2.40	X	3.10	X	1	X	=	7.44
6	1.80	X	3.00	X	2	X	=	10.80
7	2.10	X	2.00	X	1	X	=	4.20
8	2.40	X	3.95	X	1	X	=	9.48
TOTAL								87.86
NET AREA								432.84

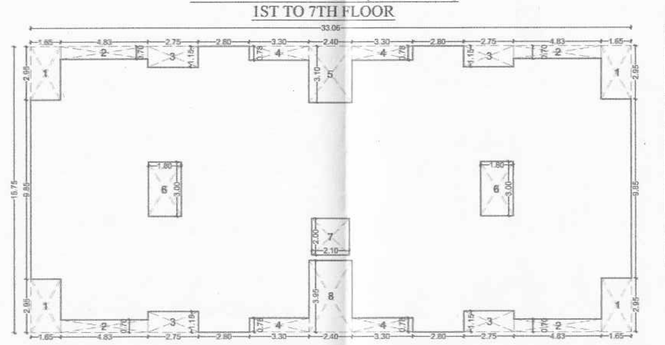

AREA DIAGRAM FOR 1ST TO 7TH FLOOR
WING " F"

RESIDENTIAL PROPOSED (WING F) CARPET AREA STATEMENT

NAME OF BUILDING	FLOOR	FLAT NO	CARPET AREA	BALCONY	ENCLOSED BALCONY	TOTAL AREA
WING F	1ST TO 7TH FLOOR	F-101,201,301,401, 501,601,701	84.1500	9.37	4.18	97.7000
		F-102,202,302,402, 502,602,702	88.3300	9.37	0.00	97.7000
		F-103,203,303,403, 503,603,703	78.6000	9.37	9.73	97.7000
		F-104,204,304,404, 504,604,704	74.4200	9.37	13.91	97.7000

STAMP OF APPROVAL 04/06

PROPOSED BUILDING PERMISSION FOR RESIDENTIAL, S. No. - 791/3 _AT NASHIK SHIWAR , DIST. NASHIK

FOR :- DKH BUSINESS CORPORATION LLP THRO' PARTNER MR. ANUP B. AGRAWAL

APPROVED

The Plans amended in .....
As per the conditions Mentioned in the accompalning commencement Certificate No. B2/BP/833/2022 dated 31/03/2022

Executive Engineer
TOWN PLANING
Nashik Municipal Corporation
Nashik

SIGNATURE OF ARCHITECT	SIGNATURE OF STRUCTURAL ENG.	SIGNATURE OF OWNER
		DKH BUSINESS CORPORATION LLP Partner
AR. SUMIT KUMATH	ER. J.V INAMDAR	MR. ANUP AGRAWAL

ARCHITECT
SUMIT & BANSRI KUMATH

Gauri Bungalow, SSA-4,
Ashwin Nagar, Nashik-422009.
Ph-0253 2394485
Email- sumitkumath@gmail.com
WEB: sumitkumath.com