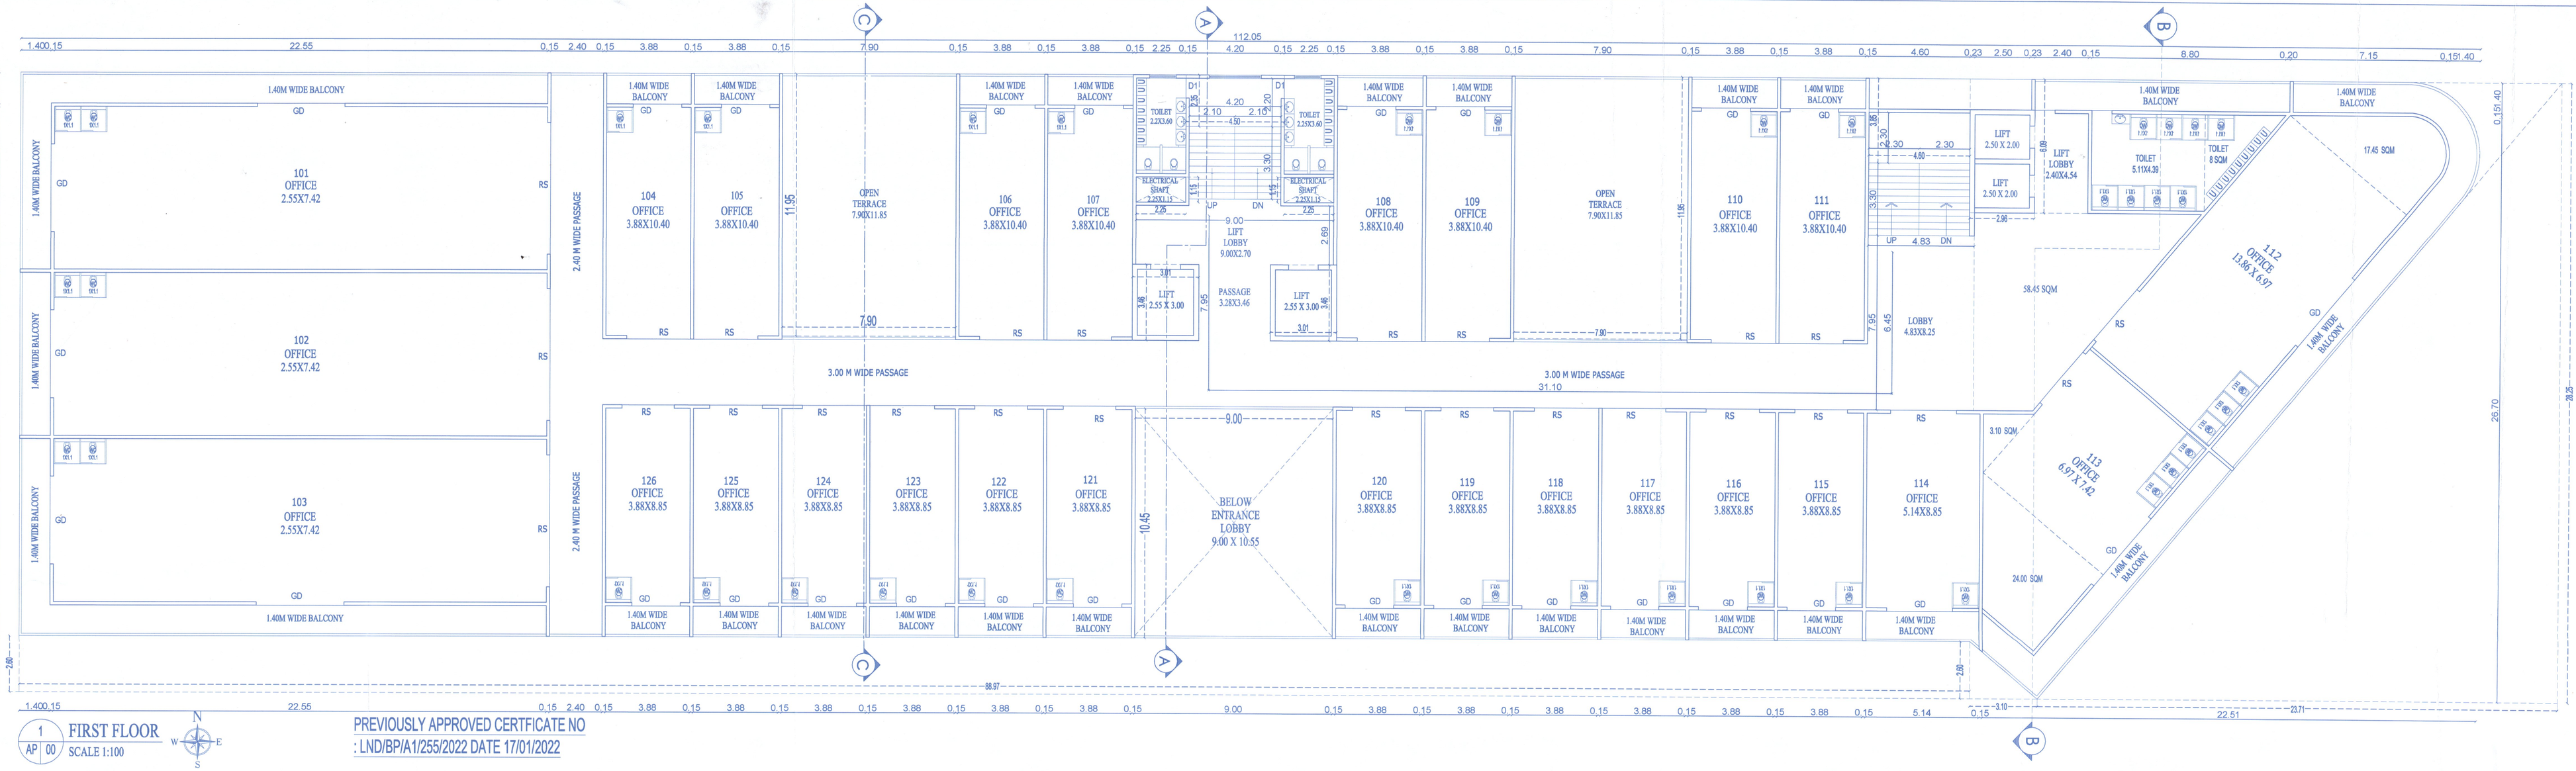

1 AP 00 FIRST FLOOR
SCALE 1:100

PREVIOUSLY APPROVED CERTFICATE NO
: LND/BP/A1/255/2022 DATE 17/01/2022

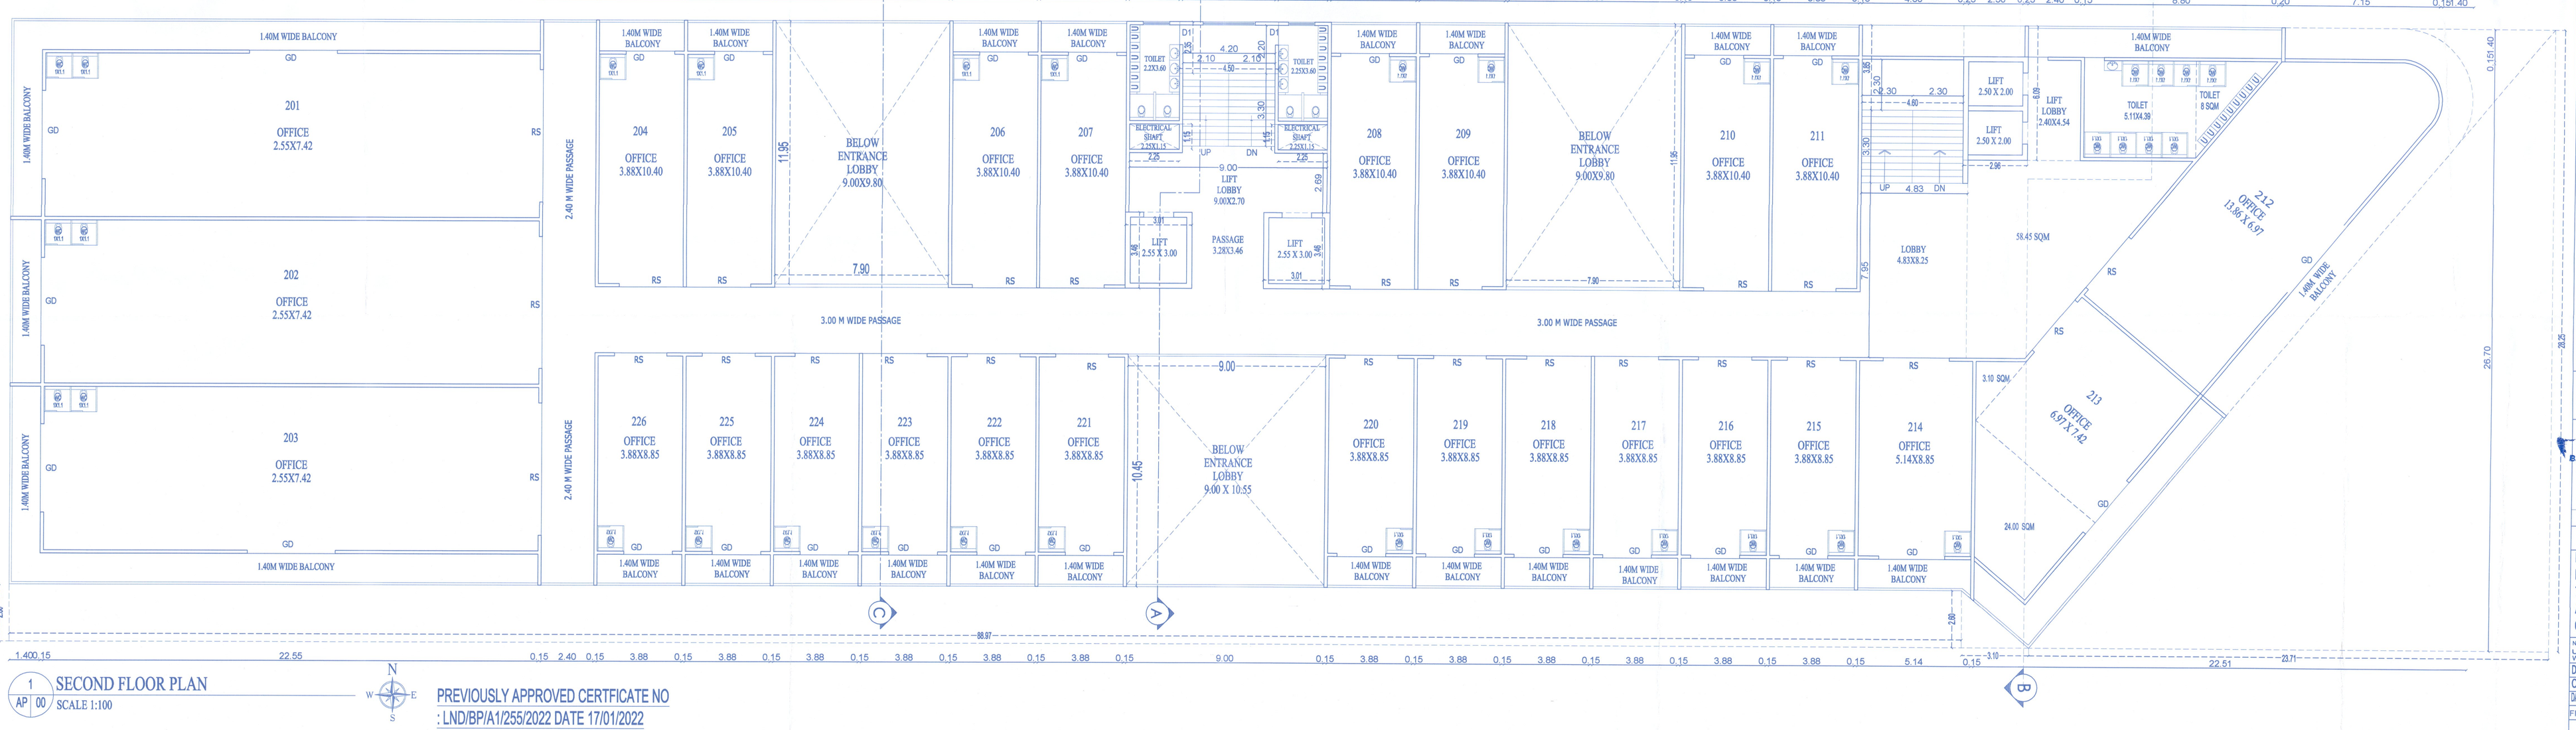

1 AP 00 SECOND FLOOR PLAN
SCALE 1:100

PREVIOUSLY APPROVED CERTFICATE NO
: LND/BP/A1/255/2022 DATE 17/01/2022

STAMP OF APPROVAL 6/11

APPROVED
The Plans amended in .....
As per the conditions mentioned in the accompaining commencement Certificate No. A1/BP/142 dt. 30/6/2022
Executive Engineer
TOWN PLANING
Nashik Municipal Corporation Nashik

OWNER
FOR DEEPAK BUILDERS AND DEVELOPERS THROUGH PROP.
SHRI DEEPAK KALYANJI CHANDE

(Dhiraj Walunj) B. Arch. CA/2005/36699
Authored Signatory ARCHITECT DHIRAJ WALUNJ
REG. NO. CA/2005/36699 | STRUCTURAL ENGINEER | OWNER SIGN.

TITLE: MUNICIPAL DRAWING

PROPOSED REVISED BUILDING PERMISSION FOR COMMERCIAL BUILDING ON FINAL PLOT NO 82, S. NO. 547/B/29/3/1+2+3, CTS NO. 7063/1A+7063/1B+7063/1K, AT NASHIK. FOR DEEPAK BUILDERS AND DEVELOPERS THROUGH PROP. SHRI DEEPAK KALYANJI CHANDE

NOTE:
UNLESS OTHERWISE SPECIFIED , DIMENSIONS ARE IN METERS
WRITTEN DIMENSIONS TO BE FOLLOWED RATHER THAN SCALING THE DRAWING.

DRAWN BY	CHETAN	DWG.NO	177
CHKD. BY	AR.DHIRAJ WALUNJ	SHT.NO	06S
DATE	02.06.2022	SCALE	1:100

FILE PATH: D:\work of Deepak chande (Nashik survey)\DRAWING \MAHAKUN\28-06-2022 FINAL DWG\06S.dwg

Vastumitras
ARCHITECTS
AR.DHIRAJ WALUNJ
AR.SHITAL WALUNJ
OFFICE NO.308,BUSINESS COURT
GOVIND NAGAR NASHIK-422001.
0253 3259266, 9011436516
email:-vastumitras@gmail.com