BUILT-UP AREA DIAGRAM FOR ODD FLOOR
FLAT ON.2 (TOWER 3 , WING NAPOLEAN)
SCALE = 1 : 100

BUILT-UP AREA DIAGRAM FOR ODD FLOOR
FLAT ON.3 (TOWER 3 , WING NAPOLEAN)
SCALE = 1 : 100

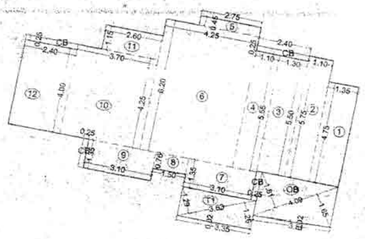

BUILT-UP AREA DIAGRAM FOR ODD FLOOR
FLAT ON.4 (TOWER 3 , WING NAPOLEAN)
SCALE = 1 : 100

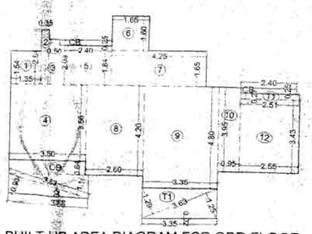

BUILT-UP AREA DIAGRAM FOR ODD FLOOR
FLAT ON.5 (TOWER 3 , WING NAPOLEAN)
SCALE = 1 : 100

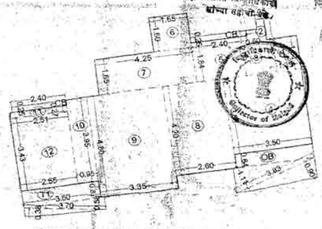

BUILT-UP AREA DIAGRAM FOR ODD FLOOR
FLAT ON.6 (TOWER 3 , WING NAPOLEAN)
SCALE = 1 : 100

BUILT-UP AREA DIAGRAM FOR ODD FLOOR
FLAT ON.7 (TOWER 3 , WING NAPOLEAN)
SCALE = 1 : 100

AREA DIAGRAM FOR ODD FLOOR
FREE OF F.S.I. (STAIRCASE, LIFT,
LIFT LOBBY PASSAGE & DUCT AREA
SCALE = 1 : 100

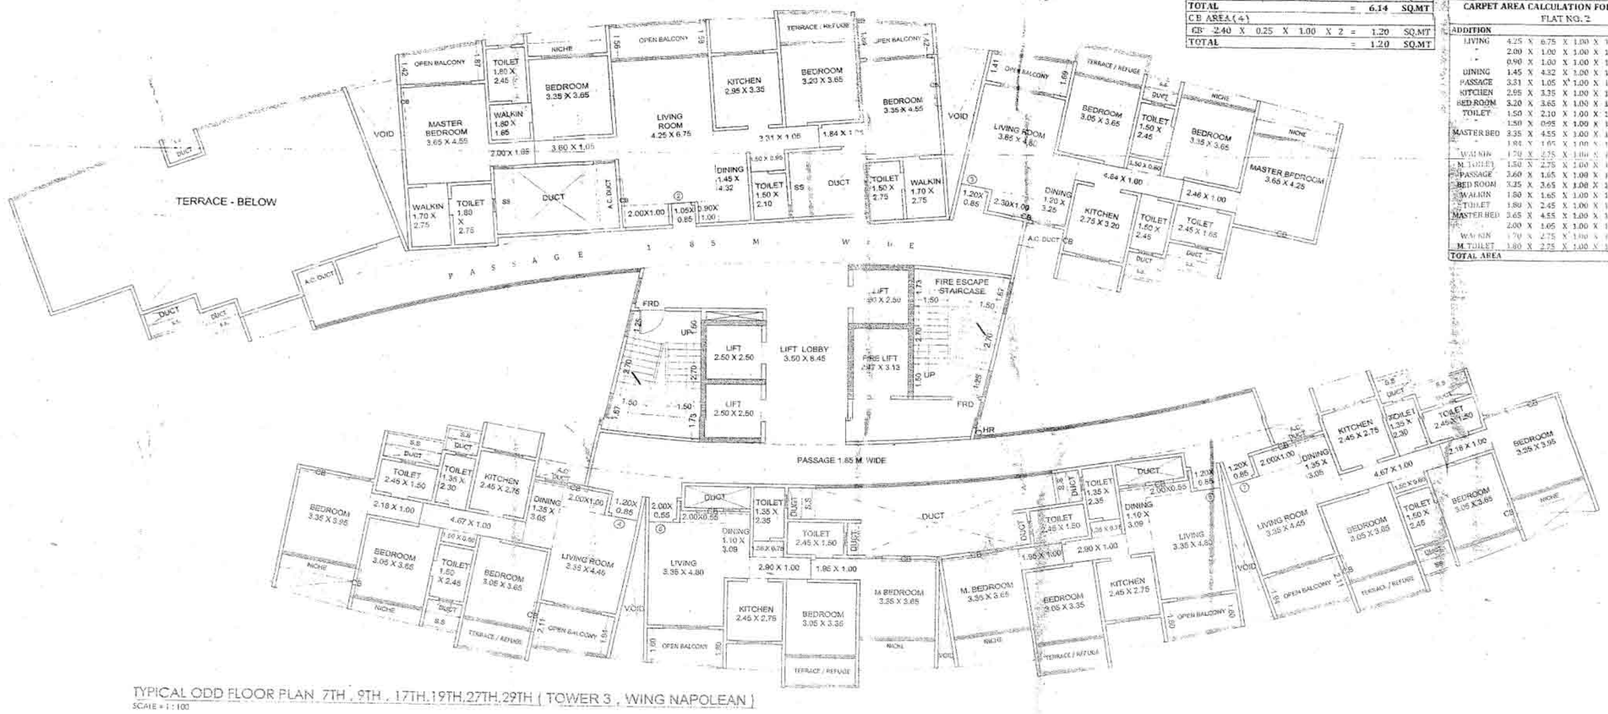

TYPICAL ODD FLOOR PLAN 7TH , 9TH , 17TH,19TH,27TH,29TH (TOWER 3 , WING NAPOLEAN)
SCALE = 1 : 100

FREE OF F.S.I. AREA CALCULATION FOR ODD FLOOR

ADDITION (X)

a	14.46	X	0.28	X	2 / 3	X	1	=	3.66 SQ.MT
b	12.57	X	0.30	X	2 / 3	X	1	=	2.51 SQ.MT
c	4.38	X	0.03	X	2 / 3	X	2	=	0.18 SQ.MT
TOTAL								=	6.35 SQ.MT

PASSAGE AREA (1)									
P1	1.35	X	1.00	X	1.00	X	6	=	8.10 SQ.MT
P2	1.05	X	1.00	X	1.00	X	1	=	1.05 SQ.MT
TOTAL								=	9.15 SQ.MT
STAIRCASE & LIFT AREA (2)									
ST1	7.23	X	2.46	X	0.50	X	2	=	17.93 SQ.MT
"	7.23	X	3.76	X	0.50	X	2	=	27.18 SQ.MT
"	4.38	X	0.03	X	2 / 3	X	2	=	0.09 SQ.MT
L1	2.93	X	6.24	X	1.00	X	1	=	18.28 SQ.MT
L2	2.93	X	5.69	X	1.00	X	1	=	16.67 SQ.MT
TOTAL								=	80.16 SQ.MT
DUCT AREA (3)									
D1	1.95	X	0.83	X	0.50	X	2	=	1.62 SQ.MT
D2	6.11	X	2.64	X	0.50	X	2	=	16.13 SQ.MT
D3	4.42	X	2.21	X	0.50	X	2	=	9.77 SQ.MT
D4	2.90	X	1.01	X	1.00	X	2	=	5.86 SQ.MT
D5	2.98	X	1.27	X	0.50	X	2	=	3.78 SQ.MT
D6	6.39	X	1.55	X	0.50	X	2	=	9.90 SQ.MT
D7	4.38	X	1.53	X	0.50	X	2	=	6.70 SQ.MT
D8	7.82	X	1.98	X	0.50	X	1	=	7.74 SQ.MT
D9	7.82	X	1.38	X	0.50	X	1	=	5.40 SQ.MT
D10	2.93	X	0.55	X	0.50	X	1	=	0.81 SQ.MT
TOTAL								=	67.73 SQ.MT
LOBBY AREA (4)									
LB1	3.68	X	1.89	X	0.50	X	1	=	3.48 SQ.MT
LB2	4.52	X	1.40	X	0.50	X	1	=	3.16 SQ.MT
"	1.79	X	0.52	X	0.50	X	1	=	0.47 SQ.MT
LB3	4.52	X	2.03	X	0.50	X	1	=	4.59 SQ.MT
"	4.38	X	0.03	X	2 / 3	X	2	=	0.09 SQ.MT
LB4	4.08	X	1.47	X	0.50	X	1	=	3.00 SQ.MT
"	4.08	X	1.35	X	0.50	X	1	=	2.75 SQ.MT
"	2.90	X	0.15	X	0.50	X	1	=	0.22 SQ.MT
LB5	2.20	X	1.45	X	0.50	X	1	=	1.60 SQ.MT
LB6	6.75	X	2.16	X	0.50	X	1	=	7.29 SQ.MT
"	6.75	X	1.96	X	0.50	X	1	=	6.62 SQ.MT
LB7	8.48	X	2.36	X	0.50	X	1	=	10.01 SQ.MT
"	8.52	X	0.14	X	0.50	X	1	=	0.60 SQ.MT
LB8	3.21	X	1.62	X	0.50	X	1	=	2.60 SQ.MT
LB9	12.76	X	1.90	X	0.50	X	1	=	12.12 SQ.MT
"	1.76	X	0.28	X	2 / 3	X	1	=	2.30 SQ.MT
LB10	6.30	X	0.55	X	0.50	X	1	=	1.73 SQ.MT
"	4.84	X	0.13	X	0.50	X	1	=	0.31 SQ.MT
LB11	12.57	X	2.32	X	0.50	X	1	=	14.58 SQ.MT
LB12	7.11	X	1.19	X	0.50	X	1	=	4.23 SQ.MT
"	2.30	X	0.15	X	0.50	X	1	=	0.17 SQ.MT
LB13	4.61	X	1.45	X	0.50	X	1	=	3.34 SQ.MT
"	1.79	X	0.53	X	0.50	X	1	=	0.47 SQ.MT
LB14	3.85	X	1.97	X	0.50	X	1	=	3.79 SQ.MT
LB15	3.50	X	0.55	X	1.00	X	1	=	1.93 SQ.MT
LB16	3.50	X	3.63	X	1.00	X	1	=	12.71 SQ.MT
LB17	9.17	X	1.67	X	1.00	X	1	=	15.31 SQ.MT
"	1.71	X	0.36	X	0.50	X	1	=	0.31 SQ.MT
LB18	3.84	X	2.20	X	0.50	X	1	=	4.22 SQ.MT
"	3.35	X	0.59	X	0.50	X	1	=	0.99 SQ.MT
LB19	4.38	X	2.29	X	0.50	X	1	=	5.02 SQ.MT
LB20	3.65	X	2.02	X	0.50	X	1	=	3.69 SQ.MT
LB21	2.93	X	1.88	X	0.50	X	1	=	2.75 SQ.MT
LB22	3.22	X	1.92	X	0.50	X	1	=	3.09 SQ.MT
"	3.22	X	0.52	X	0.50	X	1	=	0.84 SQ.MT
"	3.20	X	0.15	X	0.50	X	1	=	0.24 SQ.MT
LB23	9.18	X	2.13	X	0.50	X	1	=	9.78 SQ.MT
"	9.18	X	0.38	X	0.50	X	1	=	1.74 SQ.MT
LB24	7.65	X	1.93	X	0.50	X	1	=	7.38 SQ.MT
LB25	6.21	X	1.69	X	0.50	X	1	=	5.25 SQ.MT
"	5.33	X	0.15	X	0.50	X	1	=	0.40 SQ.MT
"	5.33	X	0.52	X	0.50	X	1	=	1.39 SQ.MT
LB26	14.46	X	2.33	X	0.50	X	1	=	16.85 SQ.MT
LB27	9.01	X	1.52	X	0.50	X	1	=	6.85 SQ.MT
LB28	3.35	X	0.59	X	0.50	X	1	=	0.99 SQ.MT
"	3.35	X	0.93	X	0.50	X	1	=	1.56 SQ.MT
LB29	5.57	X	0.93	X	0.50	X	1	=	2.59 SQ.MT
LB30	2.57	X	1.07	X	0.50	X	1	=	1.37 SQ.MT
"	1.71	X	0.15	X	0.50	X	1	=	0.13 SQ.MT
"	1.65	X	0.15	X	0.50	X	1	=	0.12 SQ.MT
TOTAL								=	197.12 SQ.MT
TOTAL AREA S (1 + 2 + 3 + 4)								=	354.14 SQ.MT
TOTAL FREE OF FSI AREA (X - S)								=	397.79 SQ.MT

BUILT UP AREA CALCULATION FOR ODD FLOOR
FLAT NO. 3

ADDITION (X)

1	3.90	X	4.80	X	1.00	X	1	=	18.72 SQ.MT
2	1.10	X	0.25	X	1.00	X	1	=	0.28 SQ.MT
3	3.05	X	0.60	X	1.00	X	1	=	2.19 SQ.MT
4	2.30	X	1.05	X	1.00	X	1	=	2.42 SQ.MT
5	2.60	X	5.65	X	1.00	X	1	=	14.69 SQ.MT
6	1.80	X	6.10	X	1.00	X	1	=	10.64 SQ.MT
7	2.04	X	1.09	X	1.00	X	1	=	2.10 SQ.MT
8	2.05	X	6.12	X	1.00	X	1	=	12.64 SQ.MT
9	3.35	X	0.60	X	1.00	X	1	=	2.01 SQ.MT
10	2.30	X	5.85	X	1.00	X	1	=	13.24 SQ.MT
11	1.25	X	6.10	X	1.00	X	1	=	7.63 SQ.MT
12	1.35	X	5.10	X	1.00	X	1	=	6.89 SQ.MT
TOTAL BUILT-UP AREA								=	110.05 SQ.MT

TERRACE/REFUGE AREA (1)									
T1	3.35	X	0.02	X	2 / 3	X	1	=	0.04 SQ.MT
"	3.64	X	1.24	X	0.50	X	1	=	2.26 SQ.MT
"	3.64	X	1.31	X	0.50	X	1	=	2.38 SQ.MT
TOTAL								=	4.69 SQ.MT
OPEN BALCONY AREA (3)									
OB	4.16	X	1.28	X	0.50	X	1	=	2.66 SQ.MT
"	4.16	X	1.54	X	0.50	X	1	=	3.20 SQ.MT
"	3.81	X	0.02	X	2 / 3	X	1	=	0.05 SQ.MT
TOTAL								=	5.92 SQ.MT
CB AREA (4)									
CB	2.40	X	0.25	X	1.00	X	2	=	1.20 SQ.MT
CB1	0.25	X	1.10	X	1.00	X	1	=	0.28 SQ.MT
TOTAL								=	1.48 SQ.MT

BUILT UP AREA CALCULATION FOR ODD FLOOR
FLAT NO. 4 & 7

ADDITION (X)

1	1.35	X	4.75	X	1.00	X	1	=	6.41 SQ.MT
2	1.10	X	5.75	X	1.00	X	1	=	6.32 SQ.MT
3	1.30	X	5.50	X	1.00	X	1	=	7.15 SQ.MT
4	1.10	X	5.55	X	1.00	X	1	=	6.11 SQ.MT
5	2.75	X	0.45	X	1.00	X	1	=	1.24 SQ.MT
6	4.25	X	6.20	X	1.00	X	1	=	26.35 SQ.MT
7	3.10	X	1.35	X	1.00	X	1	=	4.19 SQ.MT
8	1.50	X	0.76	X	1.00	X	1	=	1.14 SQ.MT
9	3.10	X	1.35	X	1.00	X	1	=	4.19 SQ.MT
10	3.70	X	4.25	X	1.00	X	1	=	15.73 SQ.MT
11	2.60	X	1.15	X	1.00	X	1	=	2.99 SQ.MT
12	2.40	X	4.00	X	1.00	X	1	=	9.60 SQ.MT
TOTAL BUILT-UP AREA								=	91.43 SQ.MT

TERRACE/REFUGE AREA (1)									
T1	3.63	X	1.29	X	0.50	X	1	=	2.34 SQ.MT
"	3.63	X	1.26	X	0.50	X	1	=	2.29 SQ.MT
"	2.35	X	0.02	X	2 / 3	X	1	=	0.04 SQ.MT
TOTAL								=	4.67 SQ.MT
OPEN BALCONY AREA (3)									
OB	4.09	X	1.81	X	0.50	X	1	=	3.70 SQ.MT
"	4.09	X	1.65	X	0.50	X	1	=	3.37 SQ.MT
"	3.51	X	0.02	X	2 / 3	X	1	=	0.05 SQ.MT
TOTAL								=	7.12 SQ.MT
CB AREA (4)									
CB	2.40	X	0.25	X	1.00	X	2	=	1.20 SQ.MT
"	0.25	X	1.35	X	1.00	X	2	=	0.68 SQ.MT
TOTAL								=	1.88 SQ.MT

BUILT UP AREA CALCULATION FOR ODD FLOOR
FLAT NO. 5 & 6

ADDITION (X)

1	1.35	X	1.54	X	1.00	X	1	=	2.08 SQ.MT
2	0.35	X	2.54	X	1.00	X	1	=	0.89 SQ.MT
3	0.50	X	2.09	X	1.00	X	1	=	1.05 SQ.MT
4	3.50	X	3.56	X	1.00	X	1	=	12.46 SQ.MT
5	2.40	X	1.84	X	1.00	X	1	=	4.42 SQ.MT
6	1.65	X	1.60	X	1.00	X	1	=	2.64 SQ.MT
7	4.25	X	1.65	X	1.00	X	1	=	7.01 SQ.MT
8	2.60	X	4.20	X	1.00	X	1	=	10.92 SQ.MT
9	3.35	X	4.80	X	1.00	X	1	=	16.08 SQ.MT
10	0.95	X	3.95	X	1.00	X	1	=	3.75 SQ.MT
11	2.51	X	0.27	X	1.00	X	1	=	0.68 SQ.MT
12	2.55	X	3.43	X	1.00	X	1	=	8.75 SQ.MT
TOTAL BUILT-UP AREA								=	70.72 SQ.MT

TERRACE/REFUGE AREA (1)									
T1	3.63	X	1.29	X	0.50	X	1	=	2.34 SQ.MT
"	3.63	X	1.25	X	0.50	X	1	=	2.27 SQ.MT
"	3.35	X	0.02	X	2 / 3	X	1	=	0.04 SQ.MT
TOTAL								=	4.65 SQ.MT
OPEN BALCONY AREA (3)									
OB	3.50	X	0.64	X	1.00	X	1	=	2.24 SQ.MT
"	3.83	X	1.13	X	0.50	X	1	=	2.13 SQ.MT
"	3.53	X	0.90	X	0.50	X	1	=	1.72 SQ.MT
"	3.66	X	0.02	X	2 / 3	X	1	=	0.05 SQ.MT
TOTAL								=	6.14 SQ.MT
CB AREA (4)									
CB	2.40	X	0.25	X	1.00	X	2	=	1.20 SQ.MT
TOTAL								=	1.20 SQ.MT

BUILT UP AREA CALCULATION FOR ODD FLOOR
FLAT NO. 2

ADDITION (X)

1	3.65	X	2.40	X	1.00	X	1	=	8.76 SQ.MT
2	2.20	X	2.72	X	1.00	X	1	=	6.00 SQ.MT
3	3.95	X	3.58	X	1.00	X	1	=	14.14 SQ.MT
4	2.10	X	5.75	X	1.00	X	1	=	12.08 SQ.MT
5	3.50	X	5.35	X	1.00	X	1	=	18.73 SQ.MT
6	1.80	X	6.15	X	1.00	X	1	=	11.07 SQ.MT
7	2.55	X	0.65	X	1.00	X	1	=	1.66 SQ.MT
8	7.40	X	1.55	X	1.00	X	1	=	11.47 SQ.MT
9	2.05	X	1.00	X	1.00	X	1	=	2.05 SQ.MT
10	4.30	X	1.00	X	1.00	X	1	=	4.30 SQ.MT
11	3.50	X	0.98	X	1.00	X	1	=	3.43 SQ.MT
12	6.75	X	2.40	X	1.00	X	1	=	16.20 SQ.MT
13	2.90	X	1.77	X	1.00	X	1	=	5.13 SQ.MT
14	1.50	X	2.00	X	1.00	X	1	=	3.00 SQ.MT
TOTAL BUILT-UP AREA								=	163.01 SQ.MT

TERRACE/REFUGE AREA (1)									
T1	3.65	X	1.12	X	0.50	X	1	=	2.13 SQ.MT
"	3.67	X	1.39	X	0.50	X	1	=	2.65 SQ.MT
"	3.51	X	0.02	X	2 / 3	X	1	=	0.05 SQ.MT
TOTAL								=	4.81 SQ.MT
OPEN BALCONY AREA (3)									
OB1	3.98	X	0.29	X	0.50	X	1	=	0.56 SQ.MT
"	0.15	X	0.31	X	0.50	X	1	=	0.02 SQ.MT
"	3.05	X	1.48	X	0.50	X	1	=	3.00 SQ.MT
"	4.05	X	1.31	X	0.50	X	1	=	2.65 SQ.MT
"	3.98	X	0.02	X	2 / 3	X	1	=	0.05 SQ.MT
OB2	4.67	X	1.48	X	0.50	X	1	=	3.46 SQ.MT
"	4.67	X	1.47	X	0.50	X	1	=	3.43 SQ.MT
"	0.15	X	1.25	X	1.00	X	1	=	0.19 SQ.MT
OB3	3.93	X	1.24	X	0.50	X	1	=	2.45 SQ.MT
"	3.95	X	1.63	X	0.50	X	1	=	3.22 SQ.MT
"	3.53	X	0.02	X	2 / 3	X	1	=	0.05 SQ.MT
TOTAL								=	19.09 SQ.MT
C B AREA (4)									
CB	2.40	X	0.25	X	1.00	X	3	=	1.80 SQ.MT
TOTAL								=	1.80 SQ.MT

BUILT UP AREA CALCULATION FOR ODD FLOOR
7TH,9TH,17TH,19TH,27TH & 29TH
(FLAT NO.1 TO 6)
(TOWER 3 , WING NAPOLEAN)

TOTAL BUILT-UP AREA (FLAT NO.2)	=	163.01	SQ.MT
TOTAL BUILT-UP AREA (FLAT NO.3)	=	102.03	SQ.MT
TOTAL BUILT-UP AREA (FLAT NO.4)	=	91.43	SQ.MT
TOTAL BUILT-UP AREA (FLAT NO.5)	=	70.72	SQ.MT
TOTAL BUILT-UP AREA (FLAT NO.6)	=	70.72	SQ.MT
TOTAL BUILT-UP AREA (FLAT NO.7)	=	91.41	SQ.MT
TOTAL BUA (X)	=	589.30	SQ.MT

TERRACE/REFUGE AREA (1)			
FLAT NO. 1	=	4.81	SQ.MT
FLAT NO. 2	=	4.69	SQ.MT
FLAT NO. 3	=	4.67	SQ.MT
FLAT NO. 4	=	4.65	SQ.MT
FLAT NO. 5	=	4.65	SQ.MT
FLAT NO. 6	=	4.67	SQ.MT
TOTAL	=	28.14	SQ.MT
OPEN BALCONY AREA (2)			
FLAT NO. 1	=	19.09	SQ.MT
FLAT NO. 2	=	5.92	SQ.MT
FLAT NO. 3	=	7.12	SQ.MT
FLAT NO. 4	=	6.14	SQ.MT
FLAT NO. 5	=	6.14	SQ.MT
FLAT NO. 6	=	7.12	SQ.MT
TOTAL	=	51.53	SQ.MT
CB AREA (3)			
FLAT NO. 1	=	1.80	SQ.MT
FLAT NO. 2	=	1.48	SQ.MT
FLAT NO. 3	=	1.88	SQ.MT
FLAT NO. 4	=	1.20	SQ.MT
FLAT NO. 5	=	1.20	SQ.MT
FLAT NO. 6	=	1.88	SQ.MT
TOTAL	=	9.44	SQ.MT

OPEN BALCONY AREA (2)	=	51.53	SQ.MT
PERMISSIBLE BALCONY AREA (10% OF BUA) (5)	=	58.93	SQ.MT
EXCESS BALCONY AREA 6 (4 - 5)	=	0.00	SQ.MT
TOTAL NET BUILT-UP AREA (X + 6)	=	589.30	SQ.MT

CARPET AREA CALCULATION FOR ODD FLOOR
FLAT NO. 2

ADDITION

LIVING	4.25	X	6.75	X	1.00	X	1	=	28.69 SQ.MT
"	2.00	X	1.00	X	1.00	X	1	=	2.00 SQ.MT
"	0.90	X	1.00	X	1.00	X	1	=	0.90 SQ.MT
DINING	1.45	X	4.32	X	1.00	X	1	=	6.26 SQ.MT
PASSAGE	3.31	X	1.05	X	1.00	X	1	=	3.48 SQ.MT
KITCHEN	2.95	X	3.35	X	1.00	X	1	=	9.88 SQ.MT
BED ROOM	3.20	X	3.65	X	1.00	X	1	=	11.68 SQ.MT
TOILET	1.50	X	2.10	X	1.00	X	1	=	3.15 SQ.MT
"	1.50	X	0.95	X	1.00	X	1	=	1.43 SQ.MT
MASTER BED	3.35	X	4.55	X	1.00	X	1	=	15.24 SQ.MT
"	1.95	X	1.65	X	1.00	X	1	=	1.93 SQ.MT
WALKIN	1.70	X	2.75	X	1.00	X	1	=	4.68 SQ.MT
M. TOILET	1.50	X	2.75	X	1.00	X	1	=	4.13 SQ.MT
PASSAGE	3.60	X	1.65	X	1.00	X	1	=	5.78 SQ.MT
BED ROOM	3.35	X	3.65	X	1.00	X	1	=	12.23 SQ.MT
WALKIN	1.80	X	1.65	X	1.00	X	1	=	2.97 SQ.MT
TOILET	1.80	X	2.45	X	1.00	X	1	=	4.41 SQ.MT
MASTER BED	3.65	X	4.55	X	1.00	X	1	=	16.61 SQ.MT
"	2.00	X	1.05	X	1.00	X	1	=	2.10 SQ.MT
WALKIN	1.70	X	2.75	X	1.00	X	1	=	4.68 SQ.MT
M. TOILET	1.80	X	2.75	X	1.00	X	1	=	4.95 SQ.MT
TOTAL AREA								=	145.16 SQ.MT

PROFORMA - B **20/55**

CONTENTS OF SHEET

TYPICAL FLOOR PLAN (7TH , 9TH , 17TH, 19TH, 27TH, 29TH)
(TOWER 3 , WING NAPOLEAN)
AREA DIAGRAM & CALCULATION , CARPET AREA STATEMENT

STAMP AND DATE OF APPROVAL OF PLAN

STAMP AND DATE OF RECEIPT OF PLAN

CARPET AREA CALCULATION FOR ODD FLOOR
FLAT NO. 3

ADDITION

LIVING	3.65	X	4.80	X	1.00	X	1	=	17.52 SQ.MT
"	2.30	X	1.00	X	1.00	X	1	=	2.30 SQ.MT
DINING	1.20	X	3.25	X	1.00	X	1	=	3.90 SQ.MT
PASSAGE	4.84	X	1.00	X	1.00	X	1	=	4.84 SQ.MT
KITCHEN	2.75	X	3.20	X	1.00	X	1	=	8.80 SQ.MT
BED ROOM	3.05	X	3.65	X	1.00	X	1	=	11.13 SQ.MT
TOILET	1.50	X	2.45	X	1.00	X	1	=	3.68 SQ.MT
"	1.50	X	0.60	X	1.00	X	1	=	0.90 SQ.MT
BED ROOM	3.35	X	3.65	X	1.00	X	1	=	12.23 SQ.MT
TOILET	1.50	X	2.45	X	1.00	X	1	=	3.68 SQ.MT
MASTER BED	4.25	X	3.65	X	1.00	X	1	=	15.51 SQ.MT
"	2.46	X	1.00	X	1.00	X	1	=	2.46 SQ.MT
M. TOILET	1.45	X	2.45	X	1.00	X	1	=	3.55 SQ.MT
TOTAL AREA								=	90.99 SQ.MT

CARPET AREA CALCULATION FOR ODD FLOOR
FLAT NO. 4 & 7

ADDITION

LIVING	3.35	X	4.45	X	1.00	X	1	=	14.91 SQ.MT
"	2.00	X	1.00	X	1.00	X	1	=	2.00 SQ.MT
DINING	3.35	X	3.05	X	1.00	X	1	=	4.12 SQ.MT
PASSAGE	4.67	X	1.00	X	1.00	X	1	=	4.67 SQ.MT
KITCHEN	2.45	X	2.75	X	1.00	X	1	=	6.74 SQ.MT
BED ROOM	3.05	X	3.65	X	1.00	X	1	=	11.13 SQ.MT
TOILET	1.35	X	2.30	X	1.00	X	1	=	3.11 SQ.MT
"	1.50	X	0.60	X	1.00	X	1	=	0.90 SQ.MT
BED ROOM	3.05	X	3.65	X	1.00	X	1	=	11.13 SQ.MT
TOILET	1.50	X	2.45	X	1.00	X	1	=	3.68 SQ.MT
MASTER BED	3.35	X	4.55	X	1.00	X	1	=	15.24 SQ.MT
"	2.18	X	1.00	X	1.00	X	1	=	2.18 SQ.MT
M. TOILET	2.45	X	1.50	X	1.00	X	1	=	3.68 SQ.MT
TOTAL AREA								=	81.47 SQ.MT

CARPET AREA CALCULATION FOR ODD FLOOR
FLAT NO. 5 & 6

ADDITION

LIVING	3.35	X	4.80	X	1.00	X	1	=	16.08 SQ.MT
"	2.00	X	0.55	X	1.00	X	1	=	1.10 SQ.MT
DINING	1.10	X	3.09	X	1.00	X	1	=	3.40 SQ.MT
PASSAGE	2.90	X	1.00	X	1.00	X	1	=	2.90 SQ.MT
KITCHEN	2.45	X	2.75	X	1.00	X	1	=	6.74 SQ.MT
BED ROOM	3.05	X	3.35	X	1.00	X	1	=	10.22 SQ.MT
TOILET	1.35	X	2.35	X	1.00	X	1	=	3.17 SQ.MT
"	1.35	X	0.75	X	1.00	X	1	=	1.01 SQ.MT
MASTER BED	3.35	X	3.65	X	1.00	X	1	=	12.23 SQ.MT
"	1.95	X	1.00	X	1.00	X	1	=	1.95 SQ.MT
M. TOILET	2.45	X	1.50	X	1.00	X	1	=	3.68 SQ.MT
TOTAL AREA								=	62.47 SQ.MT

DESCRIPTION OF PROPOSAL & PROPERTY

PROPOSED RENTAL HOUSING SCHEME ON PLOT BEARING S.NO.93/2+4, 93/3, 94/1/4/2,3A/3A/9+3B,9/4,102/1+6,102/1B,102/3,102/4,102/5A/2,102/5B,102/5C, 103/1A,103/1B,103/2+3,B/2B,103/3 AT VILLAGE ROHINJAN, TALUKA - PANVEL, DISTRICT RAIGAD

NORTH	JOB. NO.	DRG. NO.	DRAWN BY
	-	20/55	-
	SCALE	DATE	CHECKED BY
	1:100	-	-
REVISIONS	DESCRIPTION :		
R-0	-		

NAME OF THE OWNER — SIGNATURE

M/S BLUE CIRCLE INFRATECH

NAME AND ADDRESS OF ARCHITECT — SIGNATURE

ARCH. DEVYANI KHADILKAR

SPACE AGE CONSULTANTS — B-106, Kamal Building, Mulund Goregaon Link Road, Mulund (w), Mumbai - 400 080

PRODUCED BY AN AUTODESK EDUCATIONAL PRODUCT