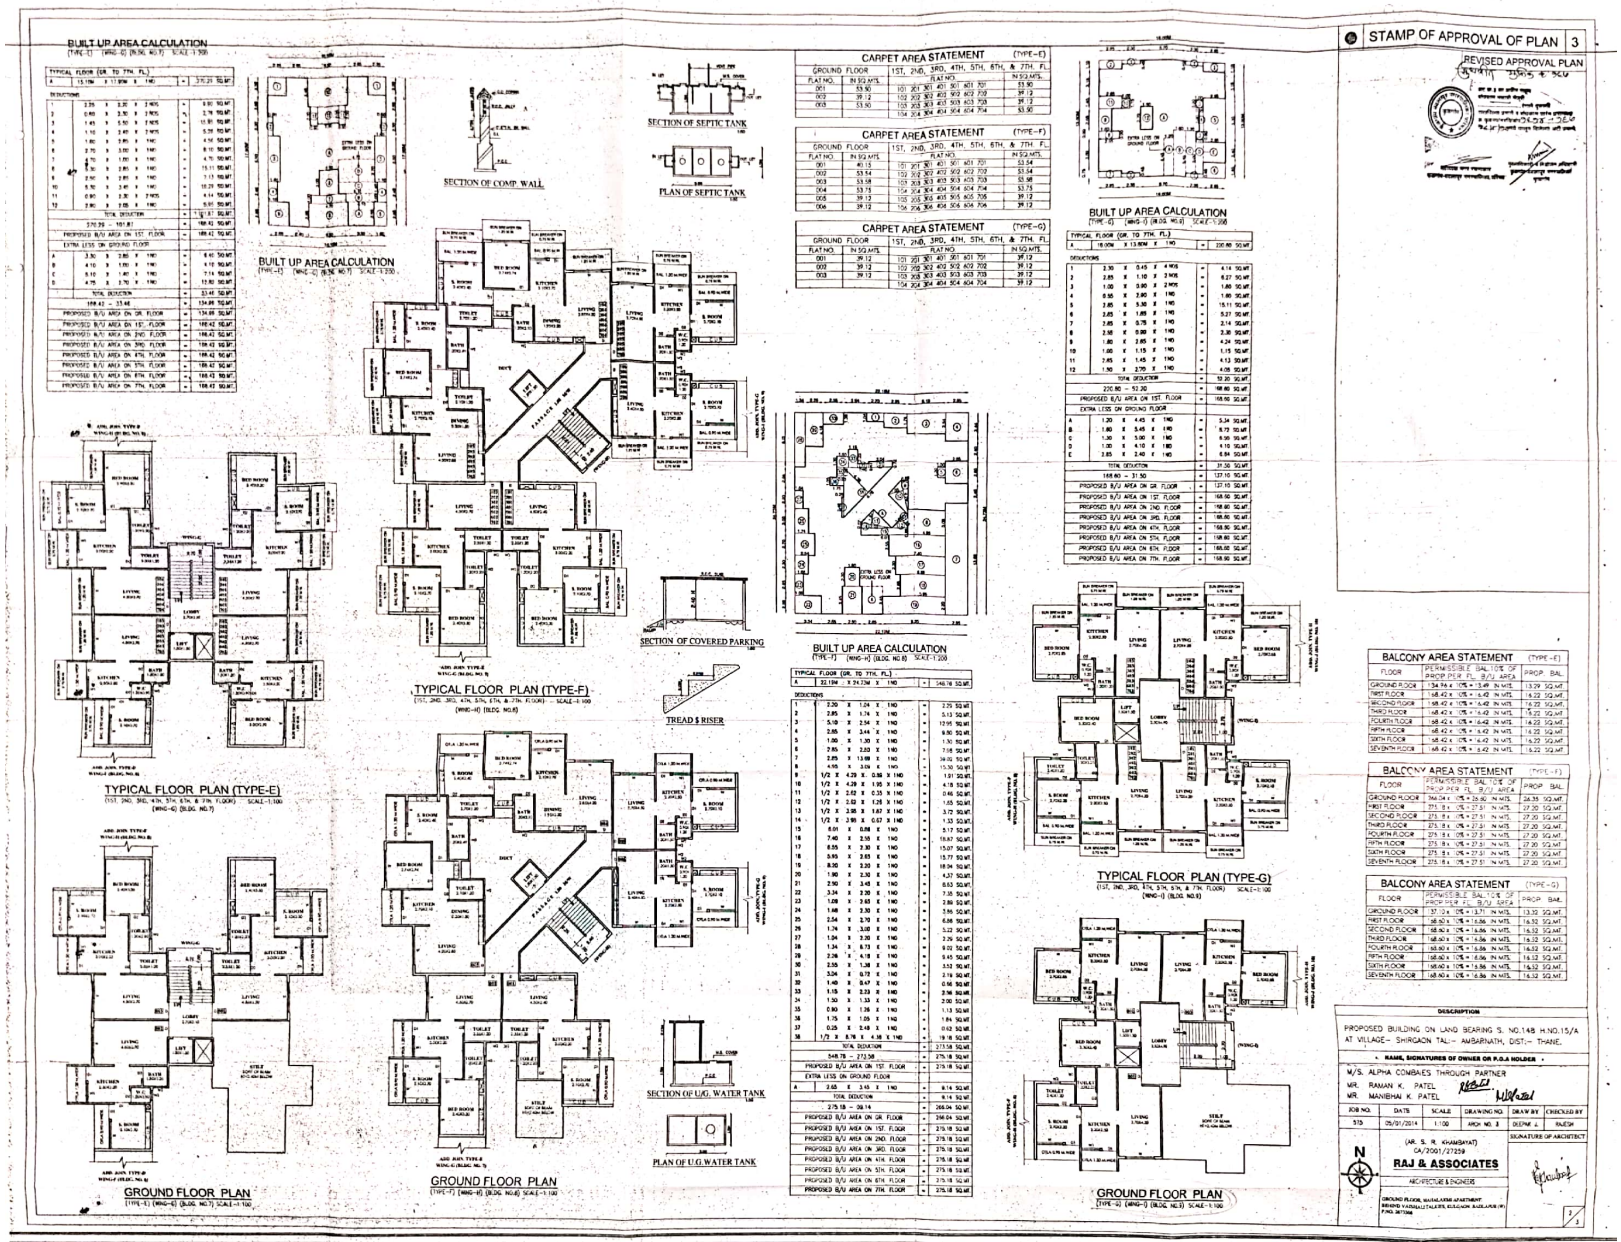
BUILT UP AREA CALCULATION
SECTION OF COMP. WALL
SECTION OF SEPTIC TANK
PLAN OF SEPTIC TANK
CARPET AREA STATEMENT (TYPE-E)
CARPET AREA STATEMENT (TYPE-F)
CARPET AREA STATEMENT (TYPE-G)
BUILT UP AREA CALCULATION
TYPICAL FLOOR PLAN (TYPE-F)
SECTION OF COVERED PARKING
TREAD & RISER
TYPICAL FLOOR PLAN (TYPE-E)
SECTION OF U/G. WATER TANK
PLAN OF U/G WATER TANK
BUILT UP AREA CALCULATION
TYPICAL FLOOR PLAN (TYPE-G)
GROUND FLOOR PLAN
GROUND FLOOR PLAN
GROUND FLOOR PLAN
STAMP OF APPROVAL OF PLAN 3
REVISED APPROVAL PLAN
BALCONY AREA STATEMENT (TYPE-E)
BALCONY AREA STATEMENT (TYPE-F)
BALCONY AREA STATEMENT (TYPE-G)
DESCRIPTION
PROPOSED BUILDING ON LAND BEARING S. NO.148 H.NO.15/A AT VILLAGE:- SHIRGAON TAL:- AMBARNATH, DIST:- THANE.
NAME, SIGNATURES OF OWNER OR P.O.A HOLDER
M/S. ALPHA COMBALES THROUGH PARTNER
MR. RAMAN K. PATEL
MR. MANIBHAI K. PATEL
RAJ & ASSOCIATES
ARCHITECTURE & ENGINEERS