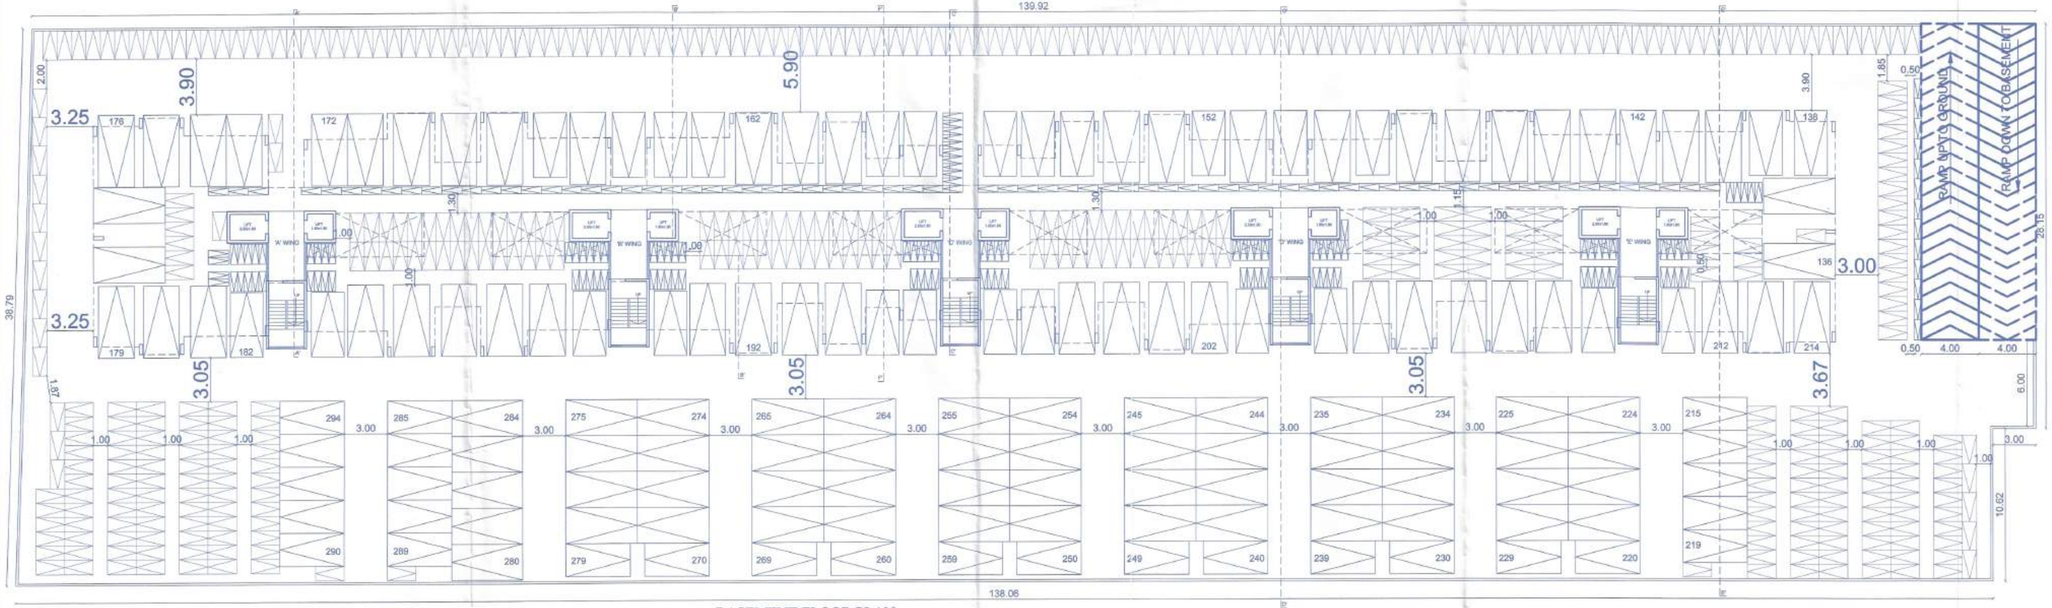


BASEMENT FLOOR PLAN
Wing A, B, C, D & E scale-1:200

PROFORMA -1

DRAWING SHEET NO. 2/6

PROPOSED GROUP HOUSING
RESIDENTIAL & COMMERCIAL BUILDING PLAN
ON Plot no 1, in S.no. 443/1/1 TO 3 + 443/2/1 TO 4 + 443/3/1 TO 3 + 443/4 + 5/1 AT-NASHIK.
FOR -SHRI. GOVIND VITHOBA KATHE & OTHER 4
THROUGH G.P.A.H M/S RAVI MAHAJAN BUILDCON L.L.P.
THROUGH BHAGIDAR SHRI RAVI MAHAJAN

**APPROVED**
The Plans amended in blue
As per the conditions Mentionnc in the accompaining commencement
Certificate No. A4/1389 dated 24/12/2019

Executive Engineer
TOWN PLANING
Nashik Municipal Corporation
Nashik

OWNER DECLARATION

I / We undersigned hereby confirm that I/We would abide by plans sanctioned by Nashik Municipal Corporation. I / We would execute the work under supervision of proper technical person so as to ensure the quality and safety at the work site.

G.P.A.H M/S RAVI MAHAJAN BUILDCON L.L.P.
THROUGH BHAGIDAR SHRI RAVI MAHAJAN

owner's name and signature

AR. UMESH P BAGUL
reg.no. CA/83/15997

ARCHITECT SIGN

| Drawing No. | Scale | Drawn by | Checked by | Registration / License no. of Architect |
|---|---|---|---|---|
| R2 | As shown | Mukta | Ar. Bagul | reg.no. CA/83/15997 |

STRUCTURAL SIGN

Ar. UMESH BAGUL
105+106, Padma-vishwa centre,
Old Pandit Colony,
Nashik.
PH- (0253) 2579667