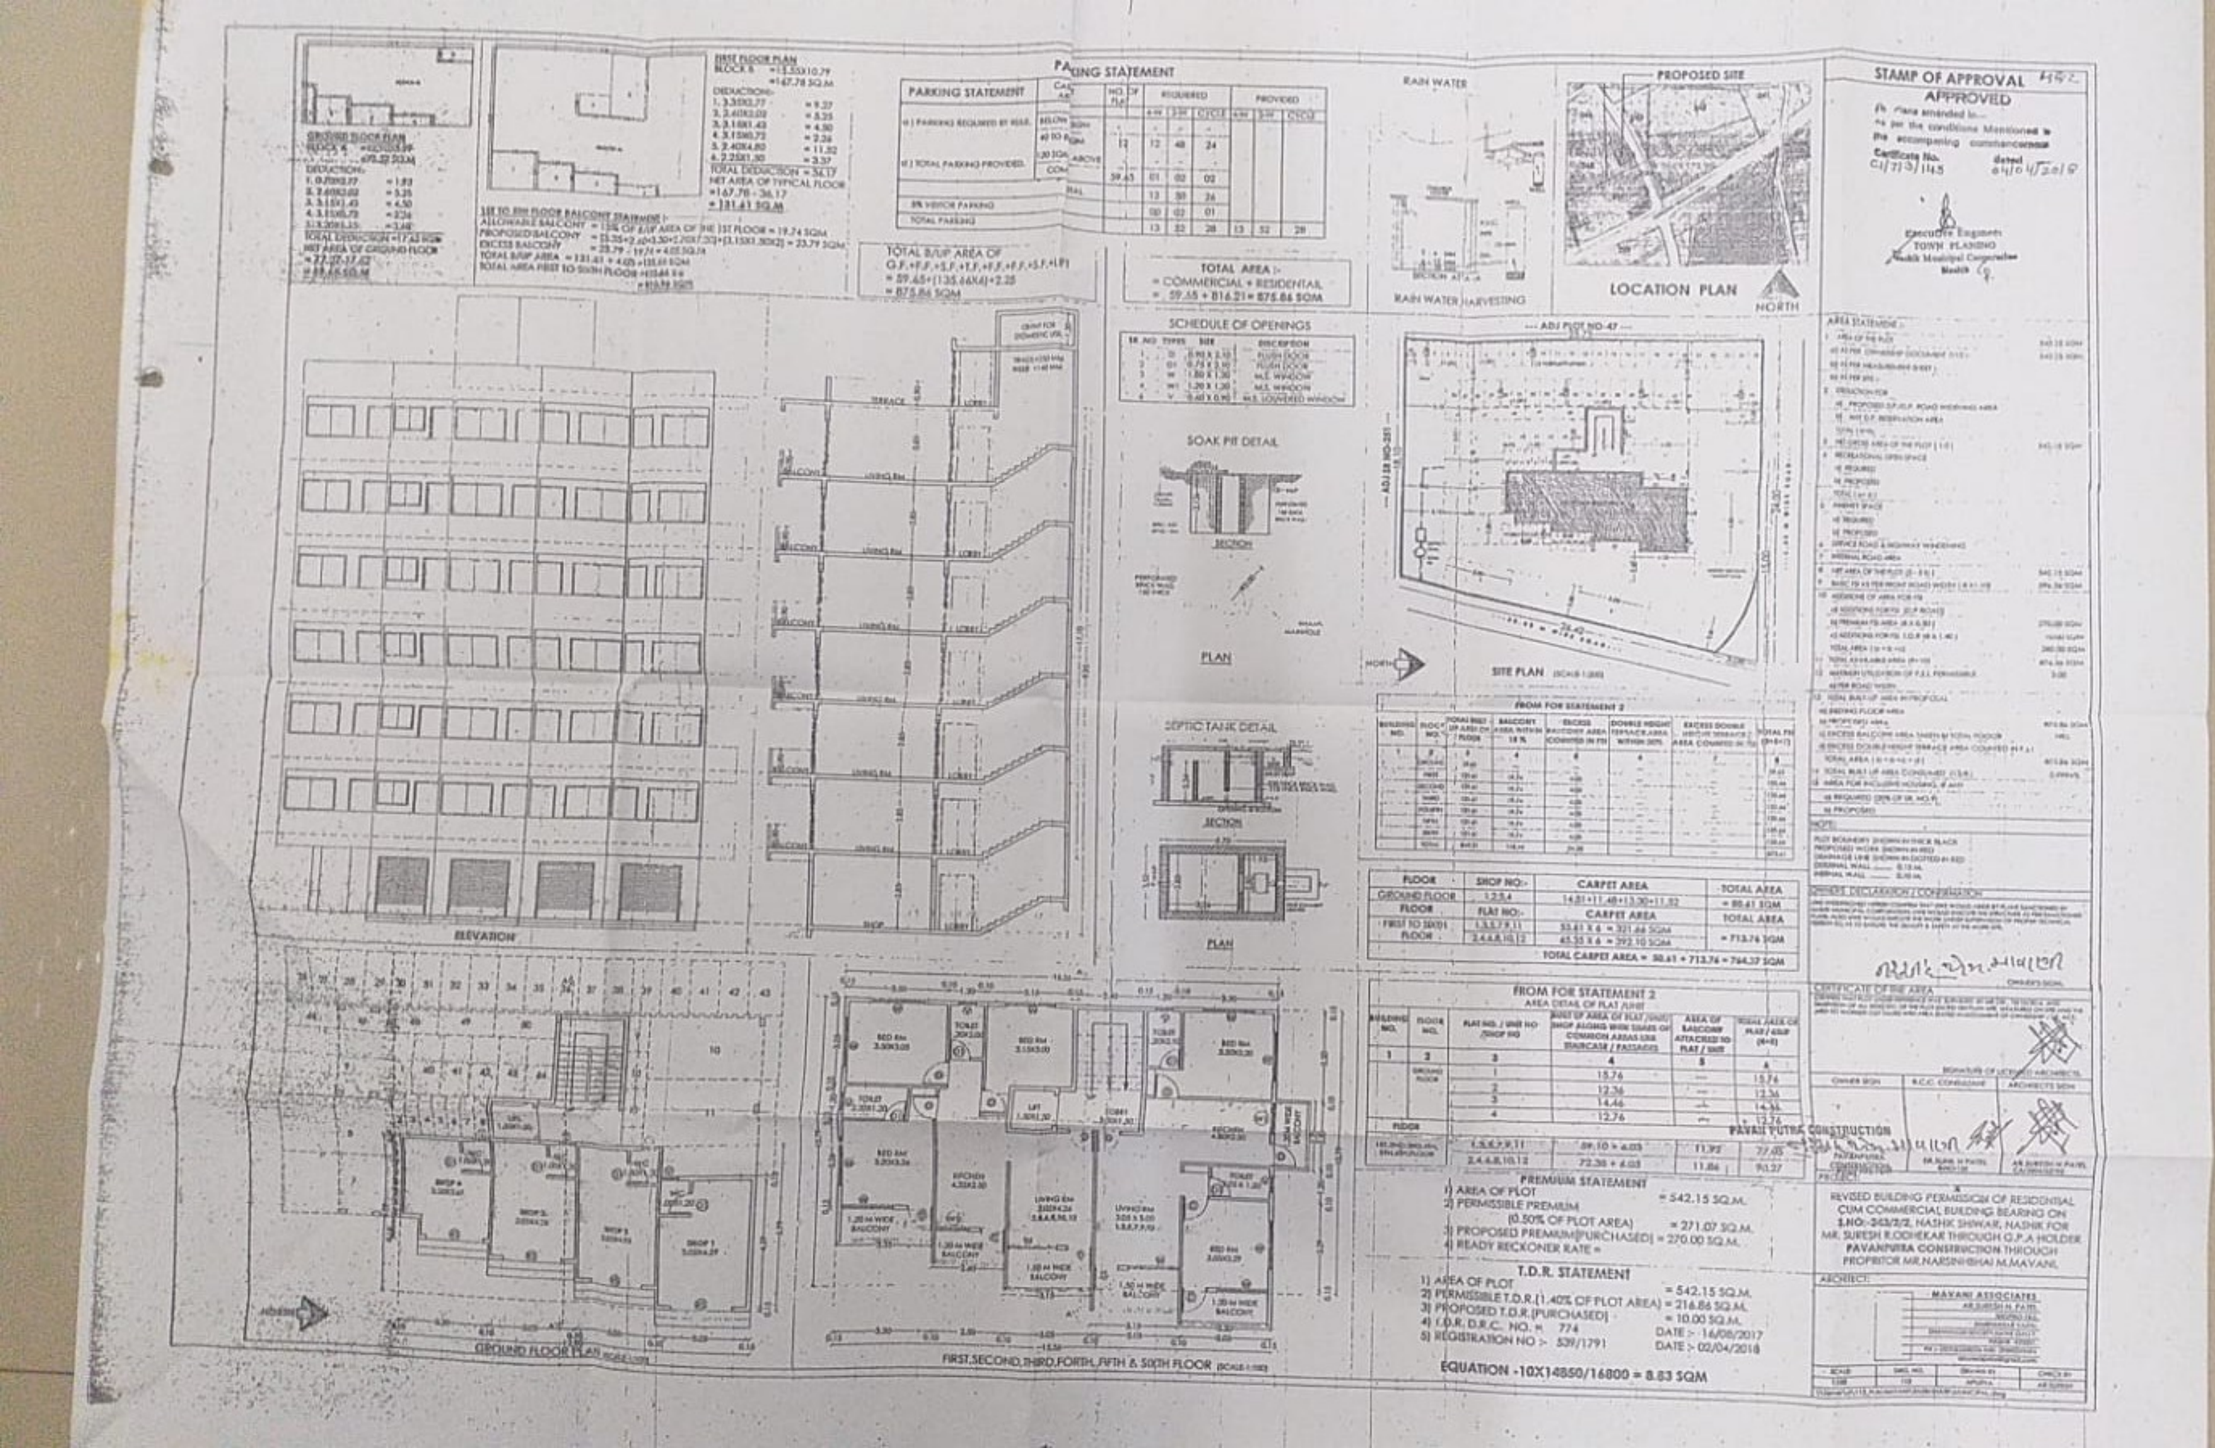
PARKING STATEMENT
TOTAL AREA :-
= COMMERCIAL + RESIDENTIAL
= 59.55 + 816.21 = 875.86 SQM
SCHEDULE OF OPENINGS
SOAK PIT DETAIL
SEPTIC TANK DETAIL
RAIN WATER HARVESTING
PROPOSED SITE
LOCATION PLAN
NORTH
SITE PLAN
ELEVATION
GROUND FLOOR PLAN
FIRST,SECOND,THIRD,FORTH,FIFTH & SIXTH FLOOR
FROM FOR STATEMENT 2
PREMIUM STATEMENT
T.D.R. STATEMENT
EQUATION -10X14850/16800 = 8.83 SQM
STAMP OF APPROVAL
APPROVED
PAVANPUTRA CONSTRUCTION
PROJECT :-
REVISED BUILDING PERMISSION OF RESIDENTIAL CUM COMMERCIAL BUILDING BEARING ON S.NO:-263/2/2, NASHIK SHIWAR, NASHIK FOR MR. SURESH R.ODHEKAR THROUGH G.P.A HOLDER PAVANPUTRA CONSTRUCTION THROUGH PROPRITOR MR.NARSINHBHAI M.MAVANI.
ARCHITECT:
MAVANI ASSOCIATES