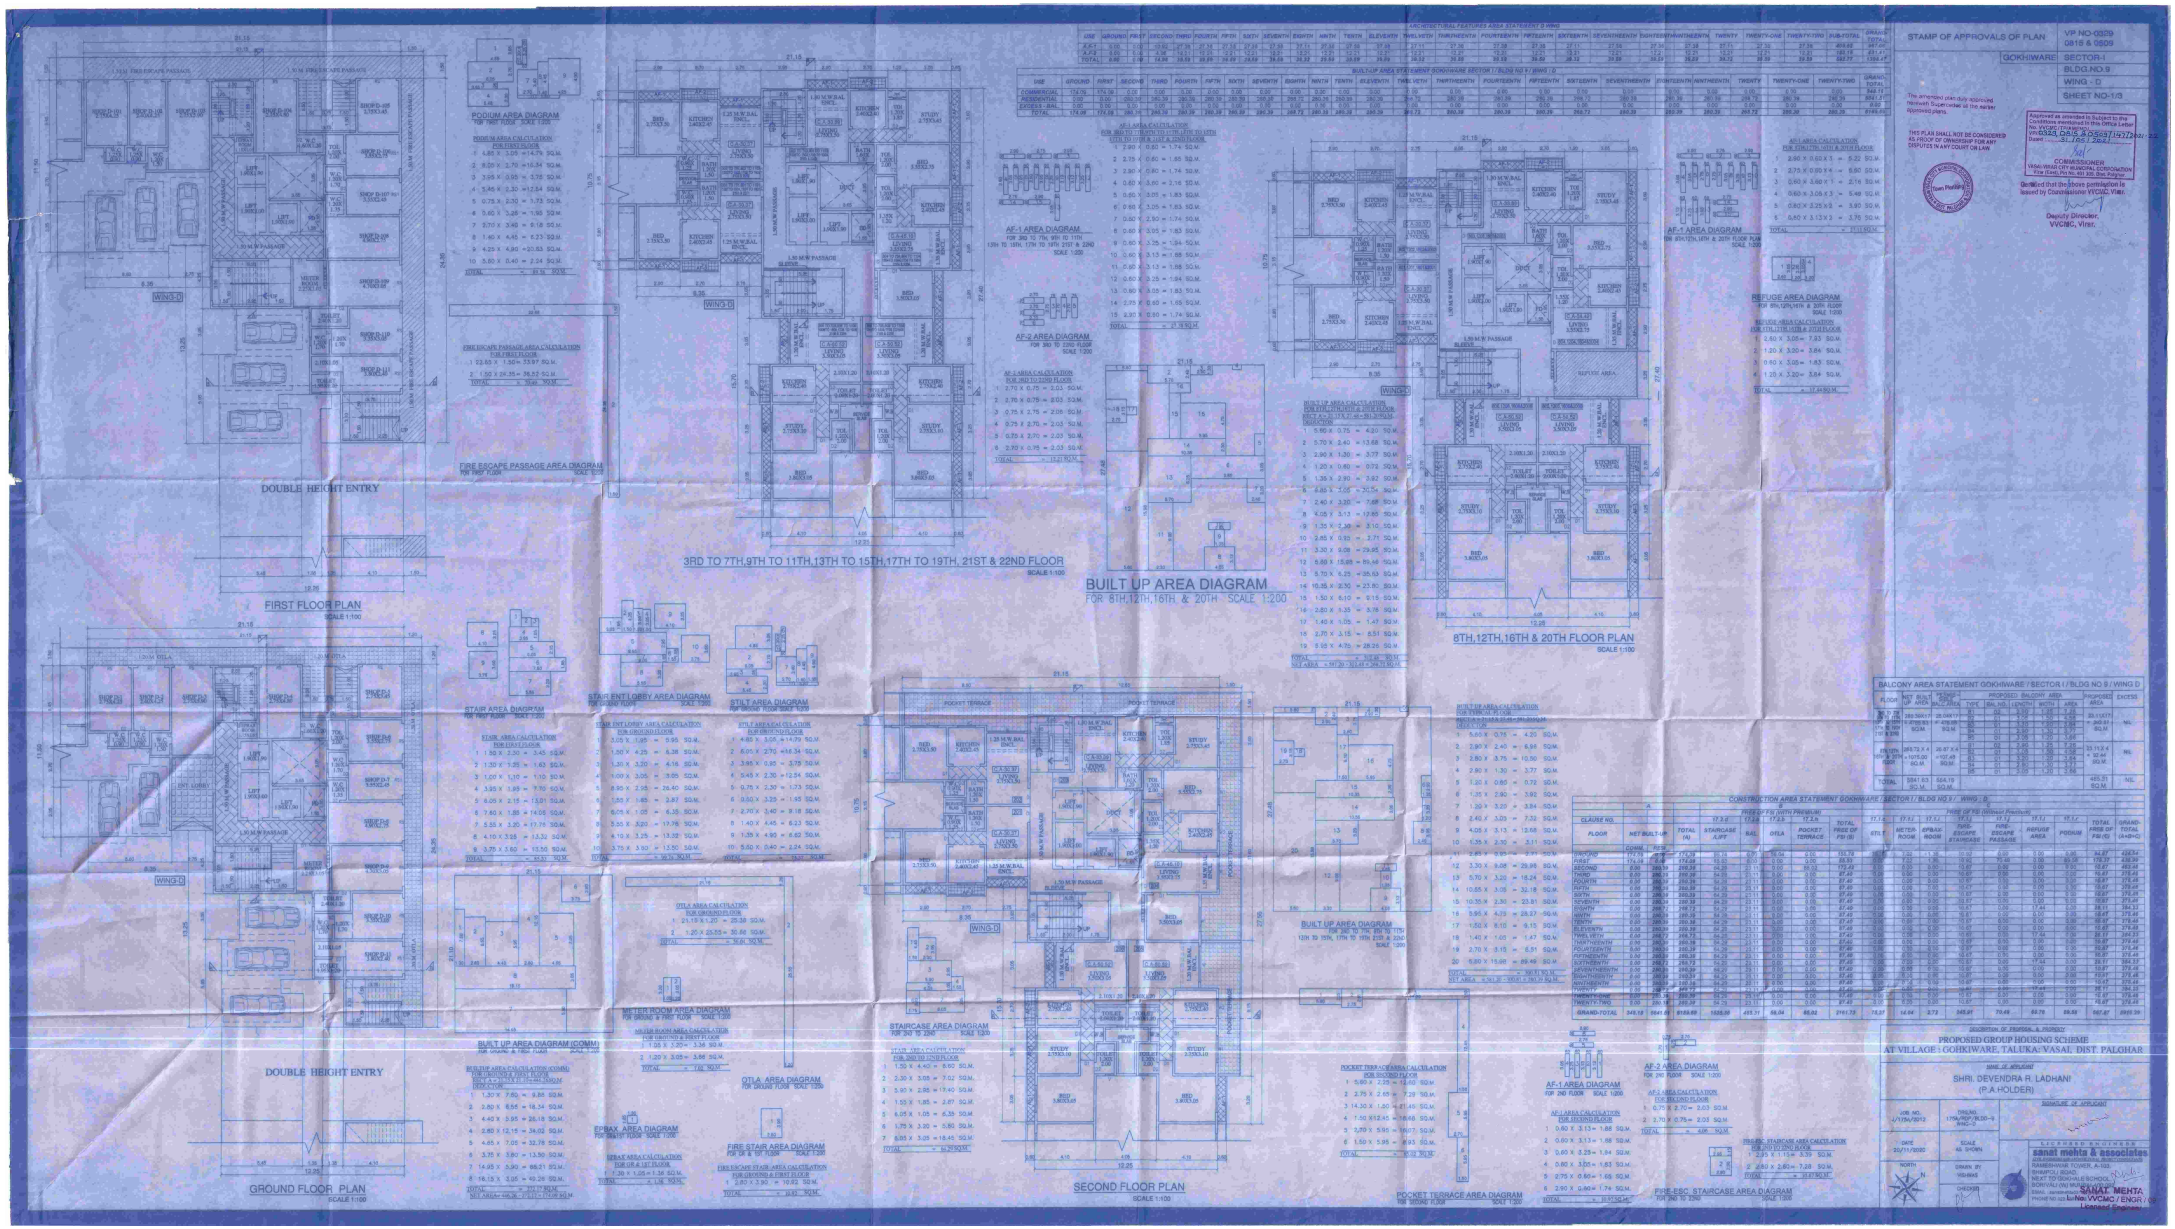

STAMP OF APPROVALS OF PLAN
VP NO-0329
0815 & 0509
GOKHIWARE
SECTOR-I
BLDG.NO.9
WING - D
SHEET NO-1/3
The amended plan duly approved Network Supervisor of the earlier approved plans.
THIS PLAN SHALL NOT BE CONSIDERED AS PROOF OF OWNERSHIP FOR ANY DISPUTES IN ANY COURT OR LAW
Approved as amended in Subject to the Conditions mentioned in this Office Letter No. VVCMC/TP/NA/NOC/ VP-0329, 0815 & 0509 / 1/4/2021 / 2021 Dated 31/05/2021
COMMISSIONER
VASAI VIRAR CITY MUNICIPAL CORPORATION
Vasai (Vasai) Dist. No. 401 305. Dist. Palghar
Certified that the above permission is issued by Commissioner VVCMC, Virar.
Deputy Director,
VVCMC, Virar.
DOUBLE HEIGHT ENTRY
FIRST FLOOR PLAN
SCALE 1:100
3RD TO 7TH,9TH TO 11TH,13TH TO 15TH,17TH TO 19TH, 21ST & 22ND FLOOR
SCALE 1:100
BUILT UP AREA DIAGRAM
FOR 8TH,12TH,16TH & 20TH SCALE 1:200
8TH,12TH,16TH & 20TH FLOOR PLAN
SCALE 1:100
DOUBLE HEIGHT ENTRY
GROUND FLOOR PLAN
SCALE 1:100
SECOND FLOOR PLAN
SCALE 1:100
BALCONY AREA STATEMENT GOKHIWARE / SECTOR I / BLDG NO 9 / WING D
CONSTRUCTION AREA STATEMENT GOKHIWARE / SECTOR I / BLDG NO 9 / WING D
PROPOSED GROUP HOUSING SCHEME
AT VILLAGE : GOKHIWARE, TALUKA: VASAI, DIST. PALGHAR
SHRI. DEVENDRA R. LADHANI
(P.A.HOLDER)
LICENSED ENGINEER
sanat mehta & associates
SANAT MEHTA