WING- C OC. 28 FLOORS , SECTOR-V, BLDG .NO -1/ 80

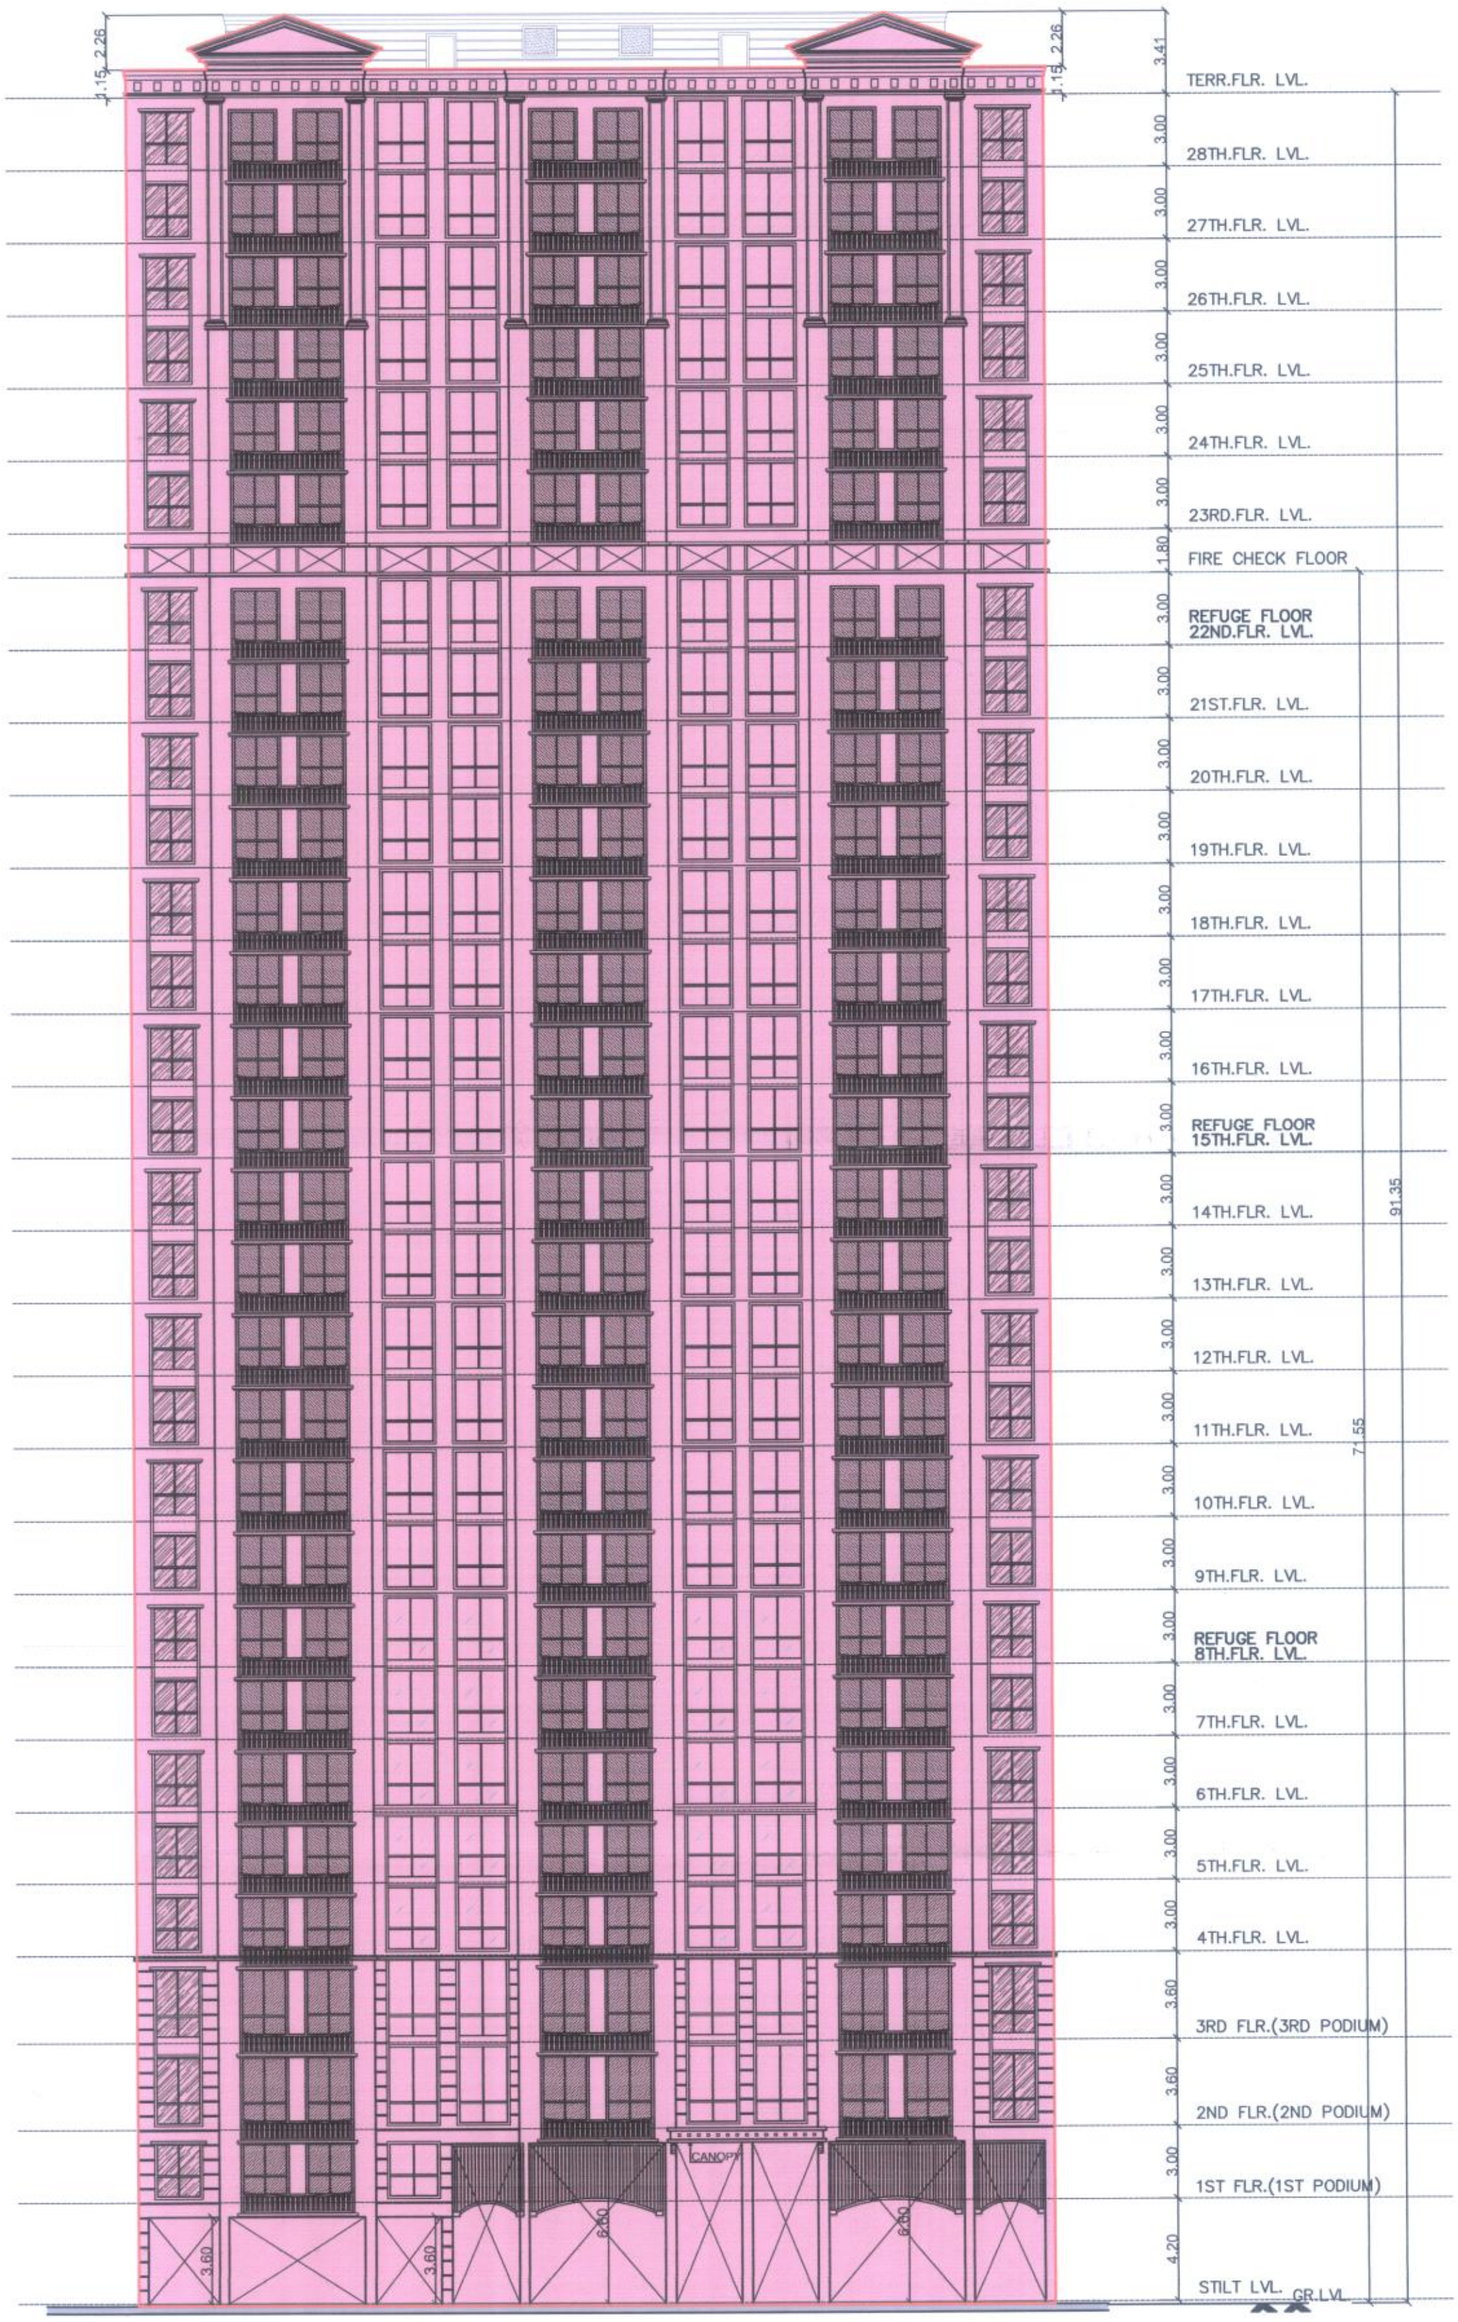

ELEVATION A-A

WING-C

PROFORMA - B (9C)

STAMP OF DATE OF RECEIPT OF PLANS

STAMP OF APPROVAL OF PLANS

FULL OCCUPATION
FOR RESI. BLDG NO-1 "ATLANTIS " WING - C
COMPRISING OF 2 LEVEL BASEMENTS + STILT+1ST TO 4TH FLR.
PART PODIUM & PART RESI. +5TH TO 28TH UPPER FLOORS
IS HEREBY GRANTED SUBJECT TO
CONDITION MENTIONED IN THIS OFFICE LETTER NO.
CE/192 /BPES/AS

AVINASH GORAKSH TAMBEWAGH
Digitally signed by AVINASH GORAKSH TAMBEWAGH
DN: c=IN, o=Personal , CID 630177.1, 2.5.4.20=da1092c1eaae8e751 3ad8d91331bcd3d1ee1e3d8e79e838 31d0e81 2aa8c48de6, postalCode=400081, st=Maharashtra, serialNumber=12b2a1351d00ad3decee6ba6d5d08ee038f5a8b249ccb9cb2995acb67c0799f4006, cn=AVINASH GORAKSH TAMBEWAGH
Date: 2019.02.11 12:03:08 +05'30'

E.E. (B.P.) E.S.- II

PRASAD RAJARAM SUTAR
Digitally signed by PRASAD RAJARAM SUTAR
DN: c=IN, o=MCGM, postalCode=400093, st=Maharashtra, 2.5.4.20=0f4b36a7374ce88d8b3f1031a3d6a5a23629 92393b819bd6f5e1bf13a3b 6e8f8, cn=PRASAD RAJARAM SUTAR
Date: 2019.02.11 16:08:33 +05'30'

S.E. (B.P.) S / W

JAYESH CHHAGAN DUSANE
Digitally signed by JAYESH CHHAGAN DUSANE
DN: c=IN, o=MCGM, postalCode=400001, st=Maharashtra, 2.5.4.20=39cc3334bbe88d9d8a49fc472dac0d4d251cb9f74ea28cc1c1bbc9d1d8bf 8a3d6e, cn=JAYESH CHHAGAN DUSANE
Date: 2019.02.11 16:22:45 +05'30'

A.E. (B.P.) S & T

CONTENTS OF SHEET

ELEVATION - 'A-A'

DESCRIPTION OF PROPOSAL & PROPERTY

RESIDENTIAL BLDG.NO -1 "ATLANTIS" IN SECTOR -V
ON PLOT BEARING OLD C.T.S. Nos. 10B,11B/5,14B,14C,16A,17,18,19
& 20A (ALL PT.) & NEW C.T.S No. 10B/4 (PT.)
OF VILLAGE- POWAI, "S" WARD , MUMBAI.

NAME OF OWNER & SIGNATURE

Surendra Lakhumal Hiranandani
Digitally signed by Surendra Lakhumal Hiranandani
Date: 2019.02.11 12:10:47 +05'30'

SHRI. SURENDRA HIRANANDANI C.A TO OWNERS

JOB NO.	DATE	NAME, ADDRESS & SIGN OF ARCHITECT
DRG.NO.	SCALE 1:200	SUHAS PURUSHOTTAM JOSHI Digitally signed by SUHAS PURUSHOTTAM JOSHI Date: 2019.02.11 11:55:57 +05'30'
	REV. BY A.R	**ARCHITECT SUHAS JOSHI**
	CHK. BY.	OLYMPIA, CENTRAL AVENUE, HIRANANDANI BUSINESS PARK, POWAI, MUMBAI-400076