5841 | SHEET NO. : 06 | BLDG.NO.01

STAMP OF DATE OF RECEIPT OF PLANS

The amended plan duly approved herewith Supercedes all the earlier approved plans.

THIS PLAN SHALL NOT BE CONSIDERED AS A PROOF OF OWNERSHIP FOR ANY DISPUTES IN ANY COURT ON LAW

Approved as amended in Subject to the Conditions mentioned in this Office Letter
No. VVCMC/TP/AMEND/
VP/ 5841 / 40 / 2021-22
Dated : 20/04/2021

COMMISSIONER
VASAI-VIRAR CITY MUNICIPAL CORPORATION
Virar (East), Pin No.401 305, Dist. Palghar.

Certified that the above permission is issued by Commissioner VVCMC, Virar.

Deputy Director,
VVCMC, Virar.

VASAI VIRAR CITY MUNICIPAL CORPORATION
Town Planning
DIST. PALGHAR

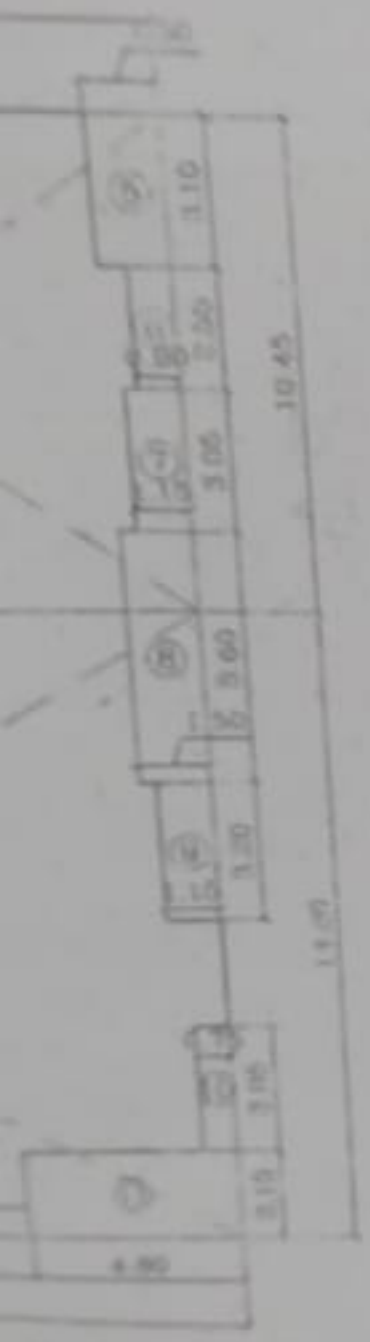

F-LINE AREA DIA
HEIGHT FLOOR PLAN
(SCALE 1:200)

ET DIS.NO.01 [AS PER UDCPR]							
F LINE AREA OF BTH REFUGE FLR [WING - A]							
A	16.50	X	27.30	X	1	=	450.45
A1	25.40	X	14.80	X	1	=	377.92
TOTAL ADDITION						=	753.37
DEDUCTION							
1	1.70	X	3.55	X	1	=	51.96
2	1.85	X	0.50	X	1	=	2.56
3	7.85	X	1.80	X	1	=	14.13
4	1.70	X	1.30	X	1	=	2.21
5	0.95	X	1.50	X	1	=	1.43
6	1.85	X	0.50	X	1	=	0.93
7	1.35	X	1.05	X	1	=	2.27
8	0.50	X	3.05	X	1	=	4.13
9	1.70	X	1.20	X	1	=	2.04
10	1.40	X	1.00	X	1	=	1.40
11	3.10	X	2.50	X	1	=	7.75
12	2.05	X	1.30	X	1	=	2.66
13	0.75	X	3.20	X	1	=	2.40
14	1.40	X	3.05	X	1	=	4.27
15	2.40	X	3.75	X	1	=	9.00
16	1.50	X	1.65	X	1	=	2.48
17	3.10	X	0.55	X	1	=	1.71
18	1.75	X	1.05	X	1	=	1.84
19	2.30	X	3.75	X	1	=	8.63
20	1.85	X	1.00	X	1	=	1.85
21	3.20	X	1.05	X	1	=	3.36
22	1.80	X	3.05	X	1	=	5.49
23	1.10	X	1.80	X	1	=	1.98
24	2.50	X	0.60	X	1	=	1.50
25	1.80	X	2.65	X	1	=	4.77
26	1.95	X	1.80	X	1	=	3.51
27	1.90	X	1.75	X	1	=	3.33
28	1.40	X	1.80	X	1	=	2.52
29	3.05	X	2.85	X	1	=	8.69
30	3.30	X	1.10	X	1	=	3.63
31	1.85	X	0.85	X	1	=	1.57
32	1.85	X	1.85	X	1	=	3.42
33	1.75	X	1.80	X	1	=	3.15
34	1.90	X	1.80	X	1	=	3.42