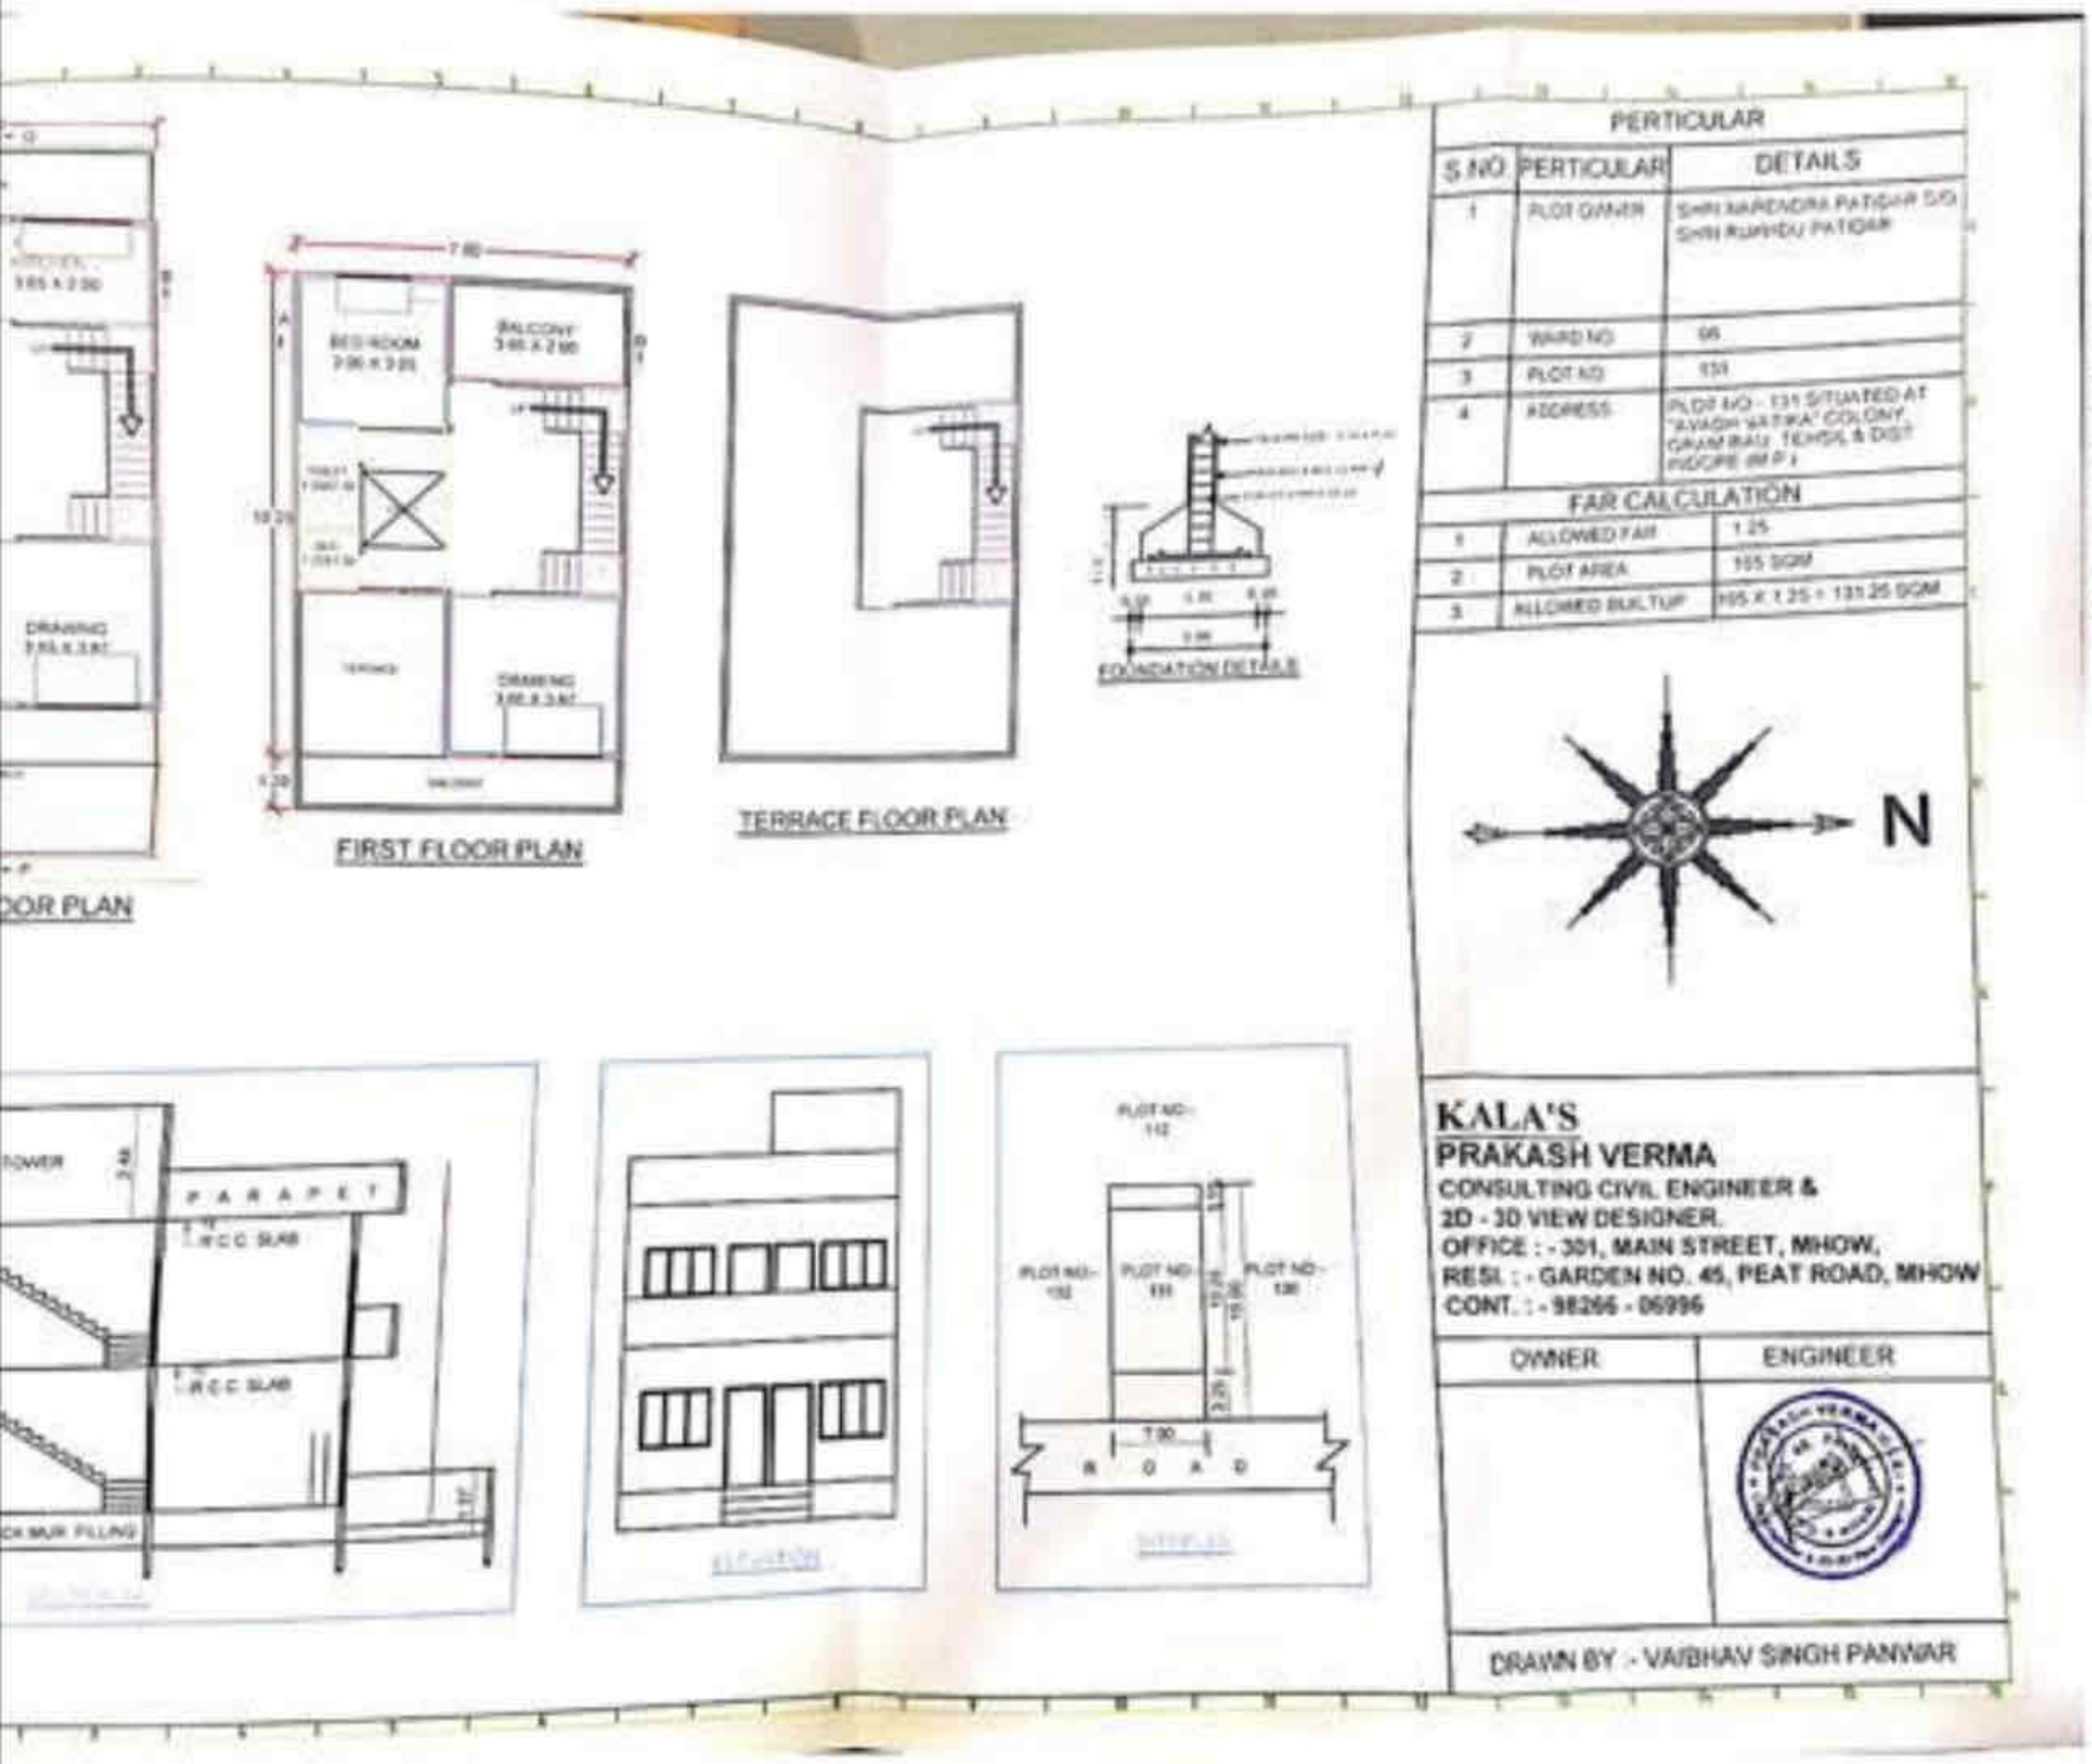

Block Name	Floor Name	Total Area	Deduct
Single	FLOOR-GROUND	73.75	
	FLOOR01	52.69	
	Total	126.44	

Floor Name	Plinth	Object in Plinth
FLOOR-GROUND	Single	
FLOOR-GROUND		Staircase
FLOOR-GROUND		
Total		
Coverage Area = 71.75 - 17.71 +2.00		
Existing Coverage if applicable		
Coverage Percentage		