AMENDED IOA	SALE BUILDING - 1	06/17
	WING A, B & C	

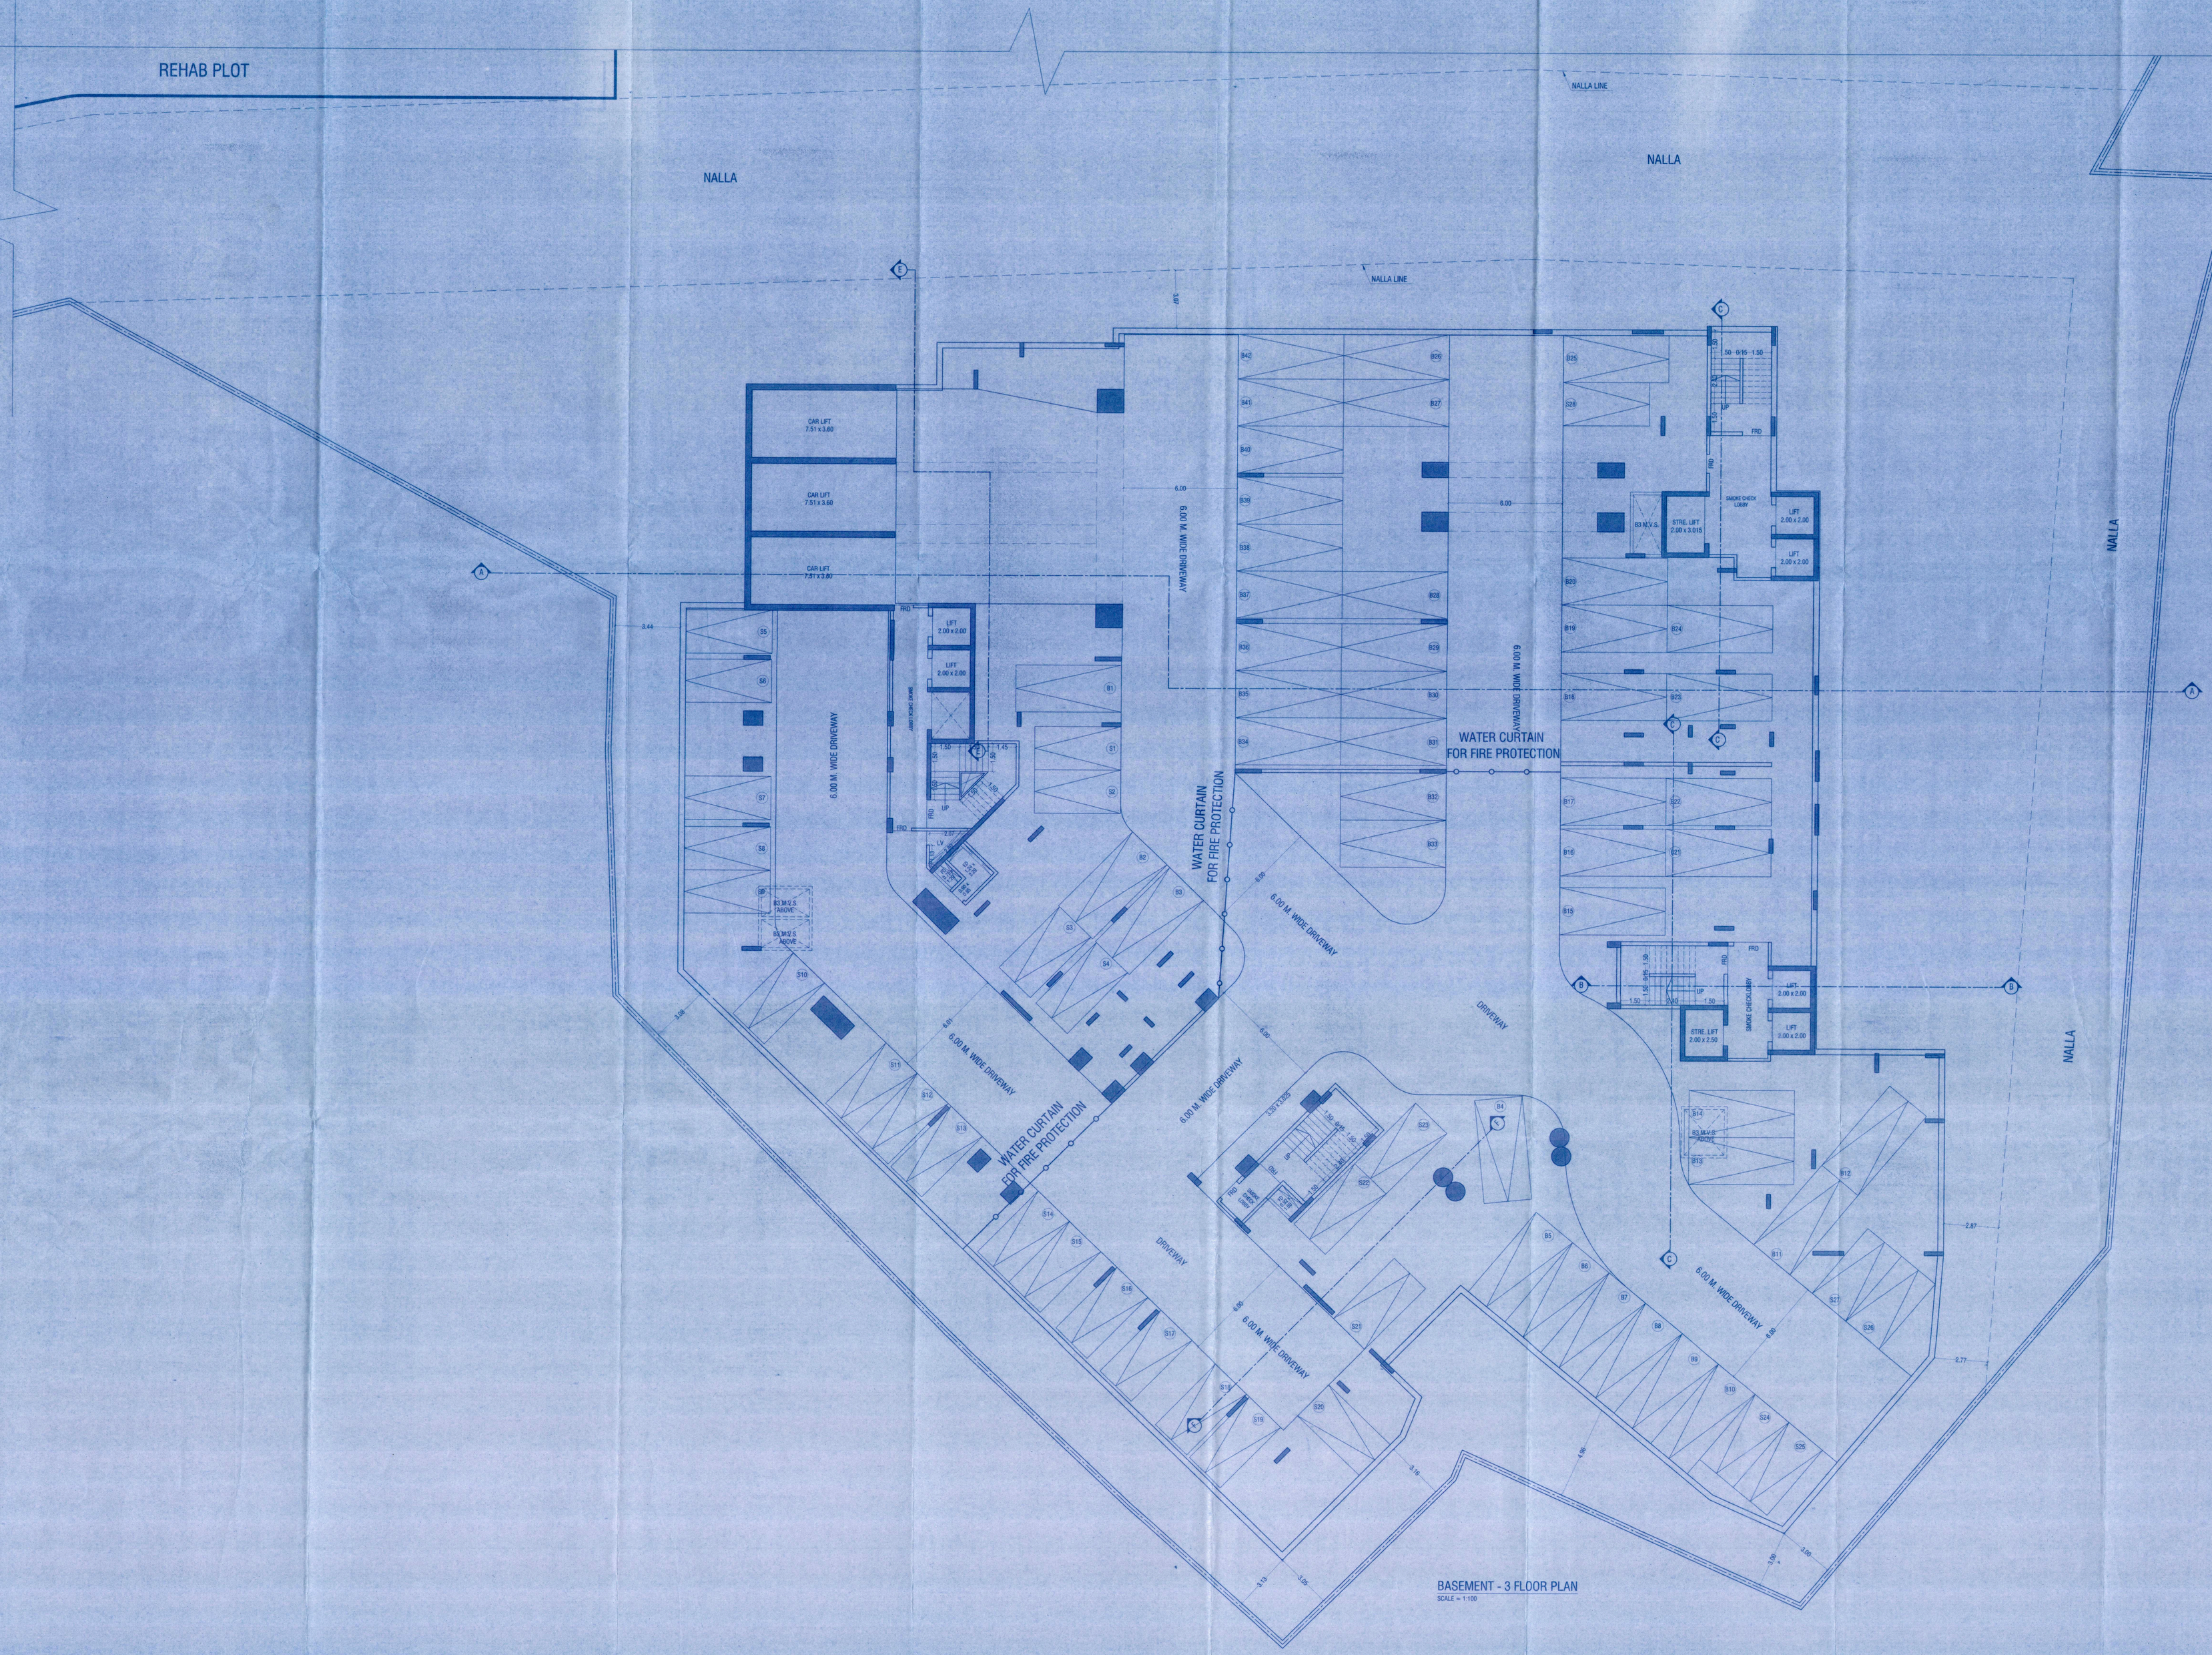

BASEMENT - 3 FLOOR PLAN
SCALE = 1:100

BIG	SMALL	TOTAL
42 Nos.	28 Nos.	70 Nos.

FORM 'I'

CONTENTS OF SHEET

BASEMENT-3 FLOOR PLAN

DESCRIPTION OF PROPOSAL

PROPOSED S. R. SCHEME UNDER REG. 33(10) ON PLOT BEARING CTS NO. C.T.S. NO. 10, 10/1, 11, 11/1 TO 3, 13, 26, 29, 31, 32, 32/1 TO 4, 33, 34, 35,35/1 TO 3, 36, 36/1 TO 4, 37, 37/1, 38, 39, 39/1 TO 7, 40, 41-A (PT.), 418/1/1, 418/1/2,42, 42/1 TO 2, 43, 43/8, 44 & 45 OF VILLAGE BAPHALA, SAHARA MSD, SAHARA AIRPORT ROAD, ANDHERI (EAST), MUMBAI FOR "NEW TECHNICAL SRA C.H.S. LTD. & EMANUEL LELEWADI SRA C.H.S. LTD."

NAME OF OWNER	SIGNATURE
M/s. Eversmile Construction Co. Pvt. Ltd. CONWOOD HOUSE, YASHODHAM, GEN. A.K. VAIDYA MARG, GOREGAON (E) MUMBAI - 400 063	

NAME, ADDRESS & SIGNATURE OF ARCHITECT	SIGNATURE
aakar architects GROUND FLOOR, SATYANARAYAN PRASAD COMMERCIAL CENTRE, DAYALDAS ROAD, VILE PARLE (E), MUMBAI- 400 057. Ph.-022-2613 0023/ 44/ 55/ 66 www.aakararchitects.org	

STAMP OF DATE OF RECEIPT OF PLANS	STAMP OF DATE OF APPROVAL OF PLANS
	This cancels Approval to the Previous Plans sanctioned under no. SRA/ENG/2610/ANDH/PL/NW Dated 21/12/2013 Approved Subject to the condition Mentioned in this office submission Letter no. SRA/ENG/2610/ANDH/PL/NW Dt. 01 SEP 2022 Executive Engineer Slum Rehabilitation Authority

NORTH	DRAWN BY	CHECKED BY	JOB NO.	DATE
	ARUN		5017	18.08.2022