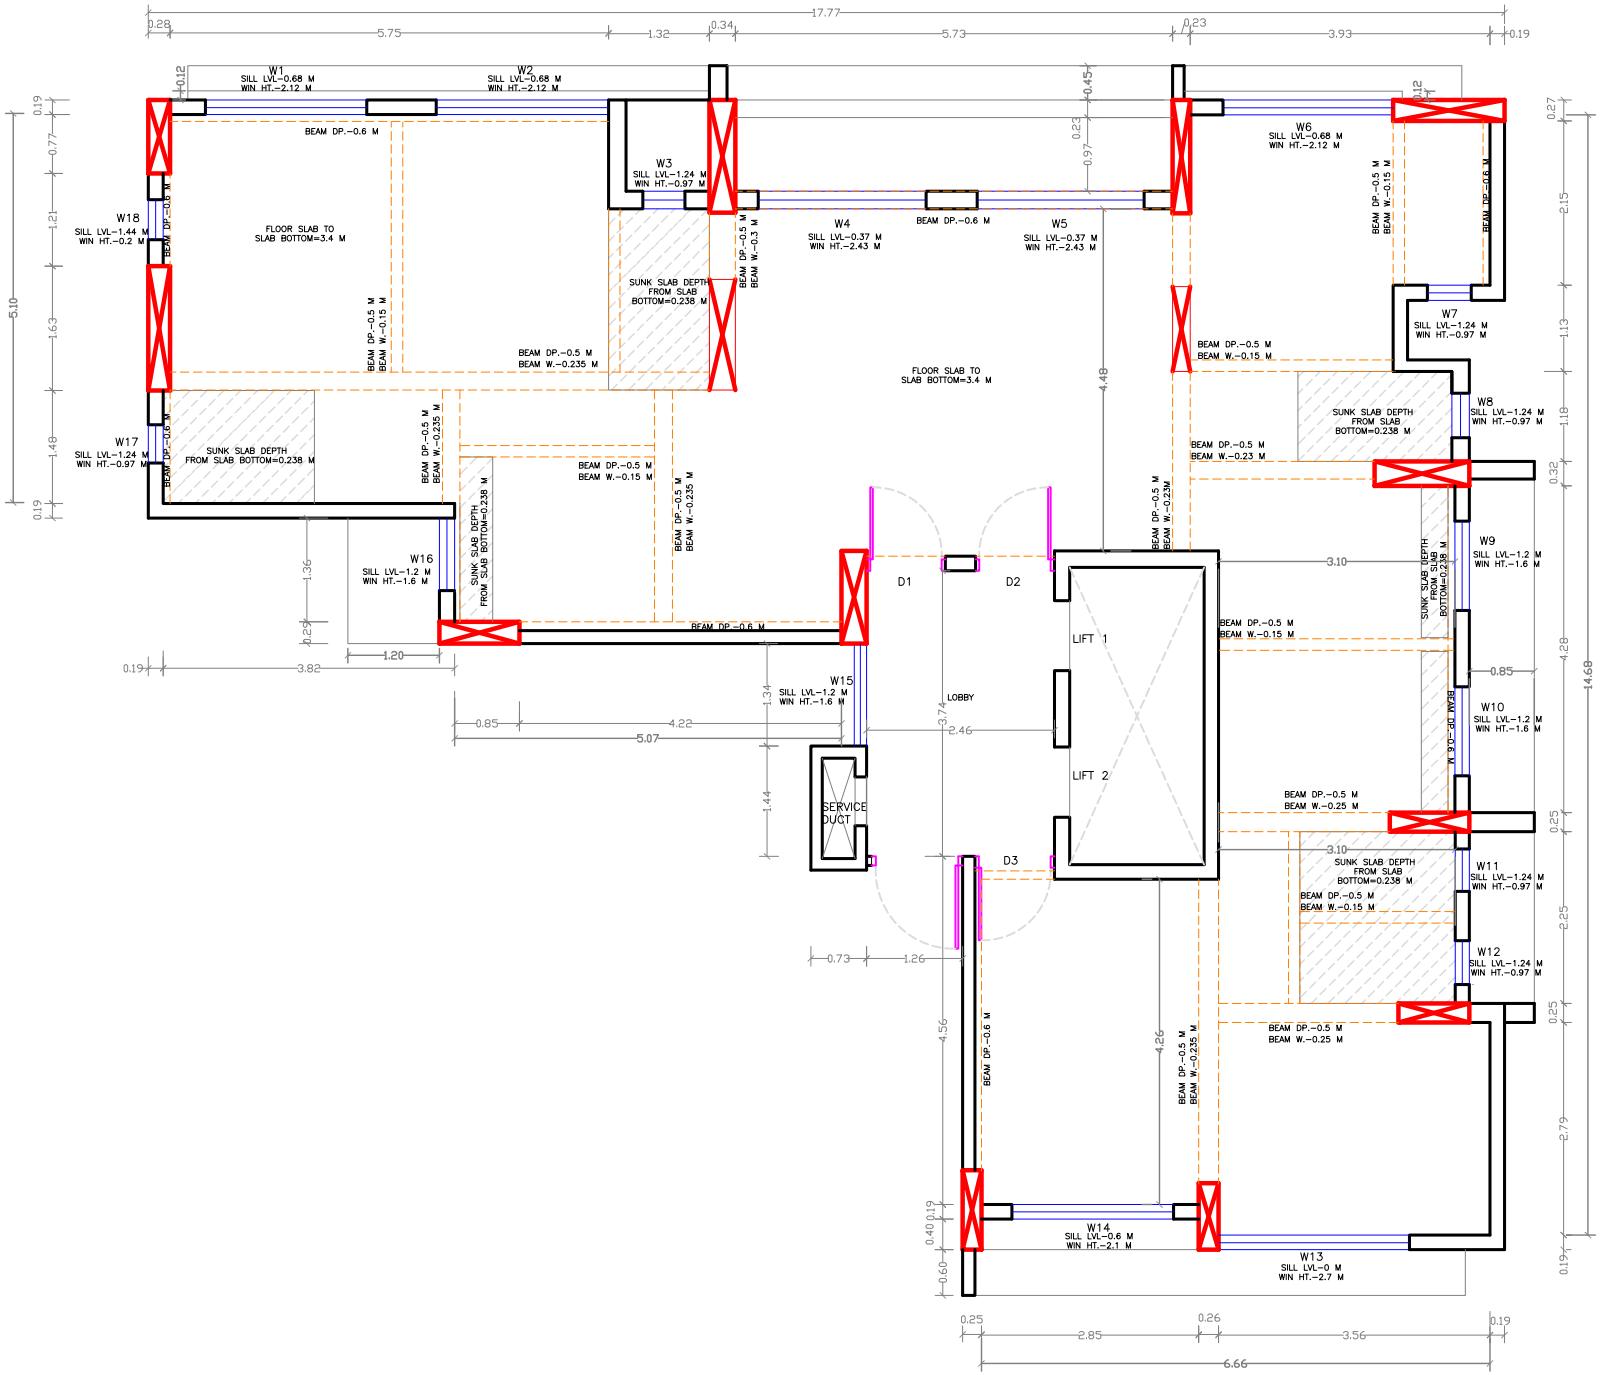

FLOOR PLAN

9TH FLOOR PUSHTIKAR
SOCIETY, JOGESHWARI-W