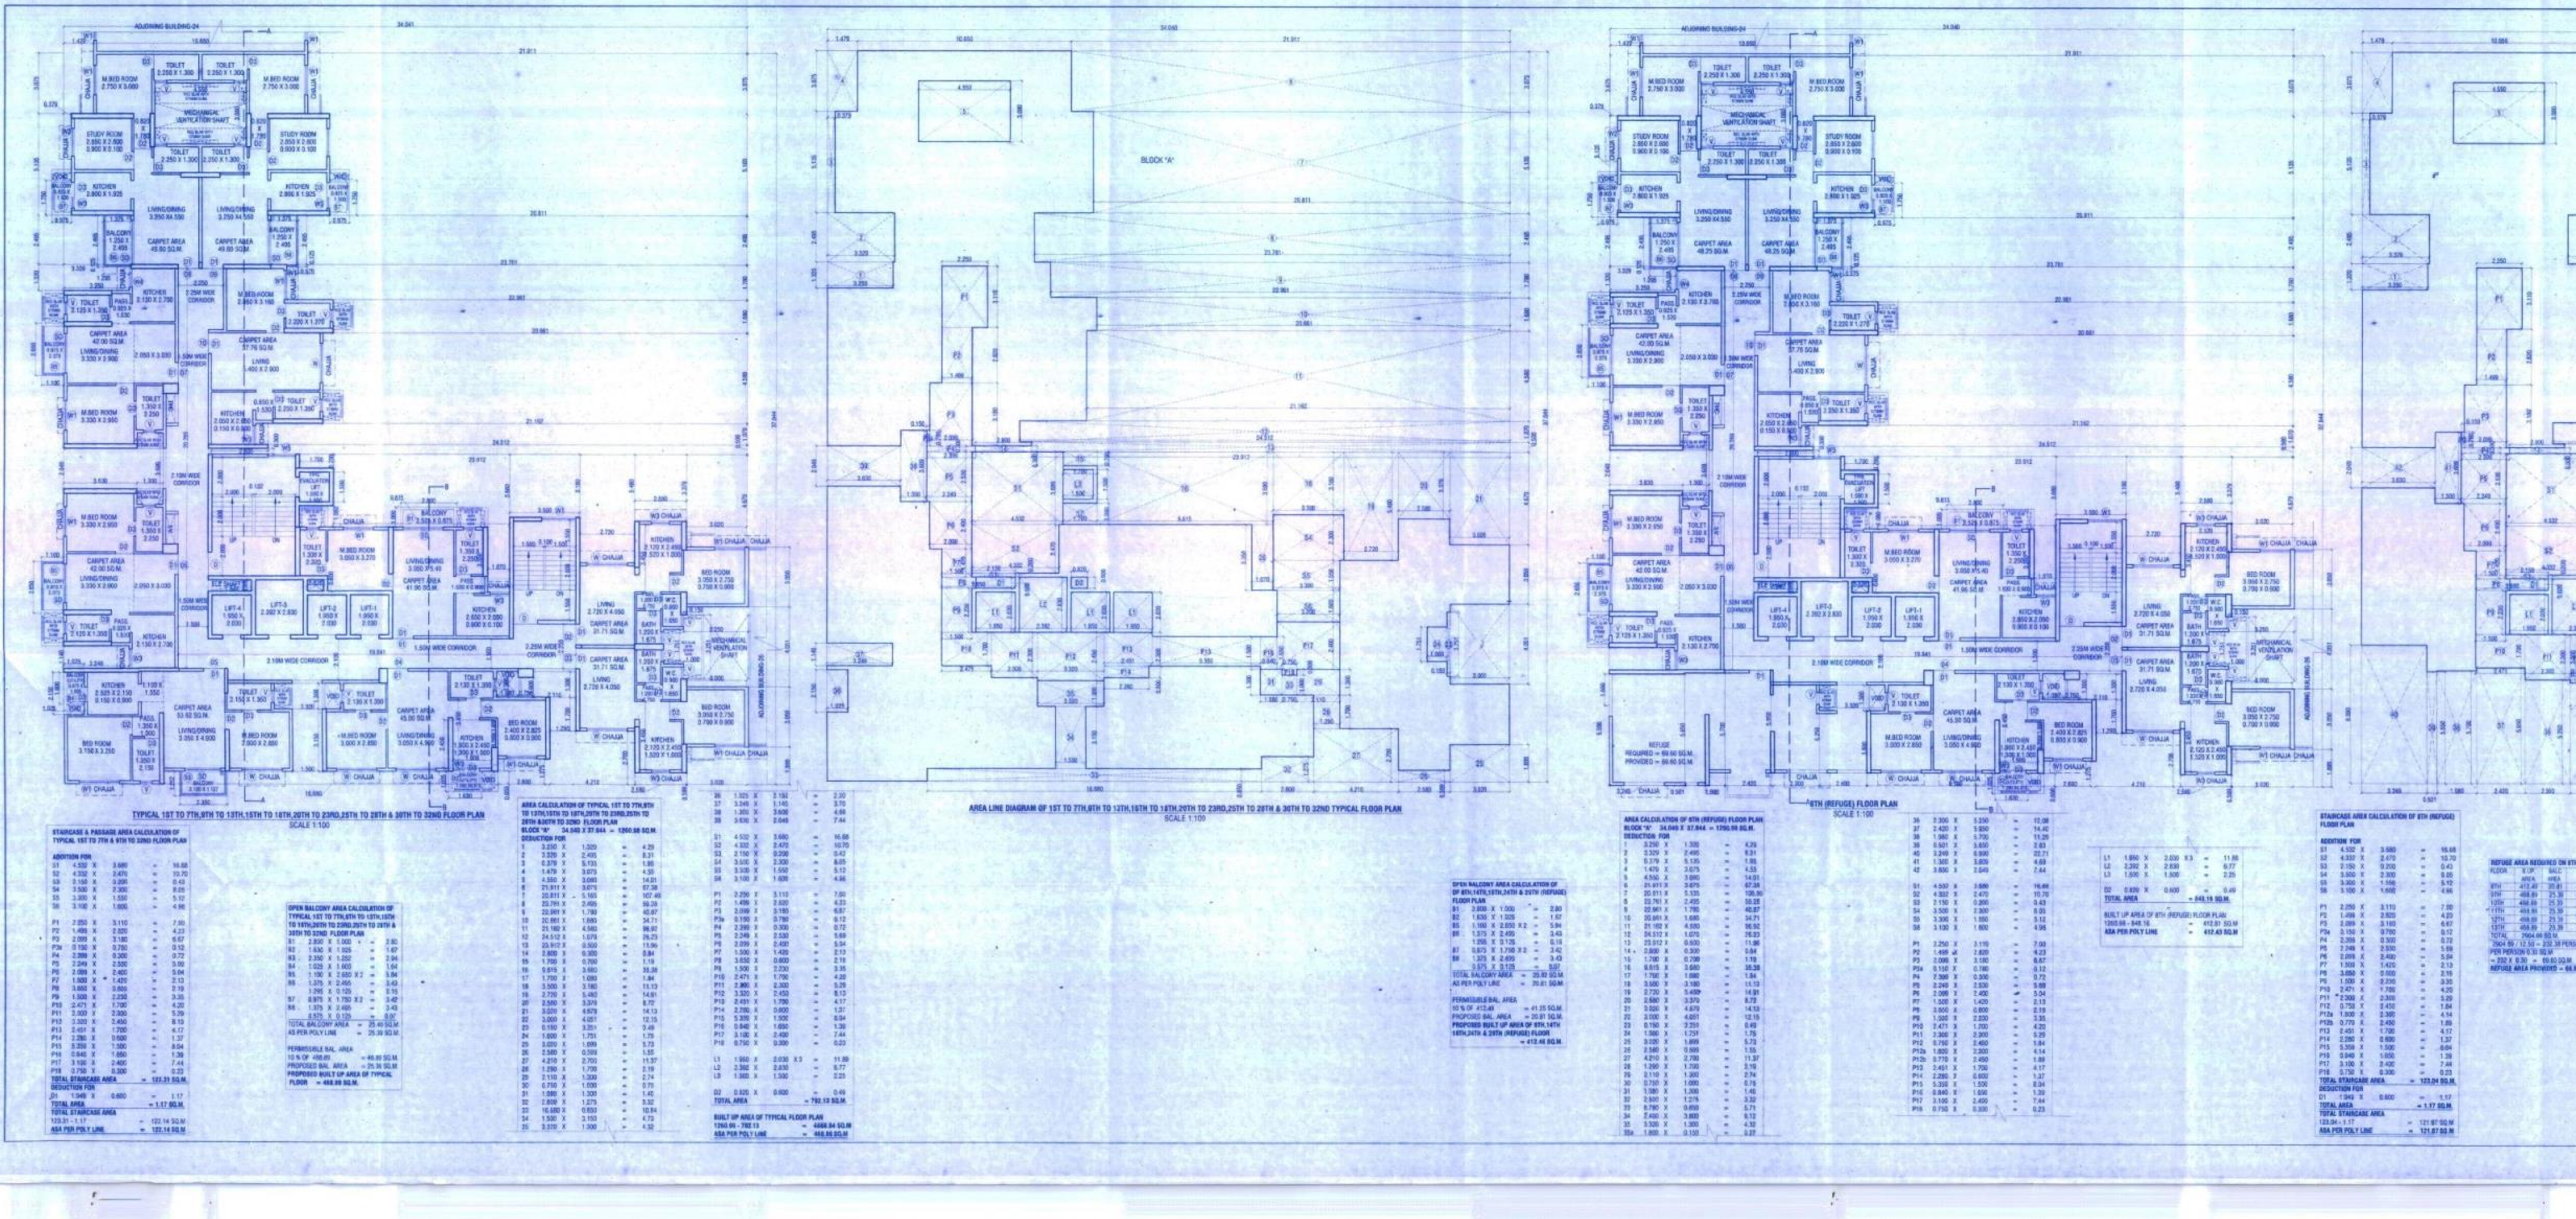

BUILDING - 25
(STILT + 23RD + FIRE CHECK FLOOR + 24TH TO 32ND FLOOR)

10 / 61

CONTENTS OF SHEET

TYPICAL FLOOR PLAN,8TH REFUGE FLOOR PLAN WITH AREA LINE DIAGRAM & CALCULATION & REFUGE CALCULATION ETC.

STAMP OF APPROVAL OF PLAN

PLANS APPROVED (...61...NOS OF [illegible]) WHICH ARE TO BE READ ALONG WITH COMMENCEMENT CERTIFICATE / AMENDED COMMENCEMENT CERTIFICATE ISSUED UPTO PLINTH LEVEL BEARING SAIT/Growth Centre/2401/BP/ITP NO. Usarghar-Gharivali-Sagaon-[illegible]/Vol XV/534 DATE 21 AUG 2020 AND THE CONDITIONS MENTIONED THEREIN.

12026

Planner, Planning Division MMRDA

* NOTE : HOLLOW VOID WITH MS SERVICE PLATFORM IS PROVIDED

SCHEDULE OF DOOR & WINDOW

S.NO	TYPE DOOR & WINDOW	OPENING SIZE	DESCRIPTION
1	D	1.20 x 2.25	SINGLE SHUTTER FIRE RATED FLUSH DOOR
2	D1	1.05 x 2.25	SINGLE SHUTTER FIRE RATED FLUSH DOOR
3	D2	0.90 x 2.25	SINGLE SHUTTER FLUSH DOOR
5	D3	0.75 x 2.25	SINGLE SHUTTER FLUSH DOOR
6	W	2.00 x 1.30	3 PANEL SLIDING ALLUMINIUM WINDOW
7	* W1	1.50 x 1.30	3 PANEL SLIDING ALLUMINIUM WINDOW
8	W3	1.40 x 1.30	2 PANEL SLIDING ALLUMINIUM WINDOW
8	W3	0.55 x 1.82	2 PANEL SLIDING ALLUMINIUM WINDOW
9	W4	0.60 x 1.30	1 PANEL SLIDING ALLUMINIUM WINDOW
10	W5	0.75 x 2.05	3 PANEL SLIDING ALLUMINIUM WINDOW
11	SD	2.00 x 2.25	3 PANEL SLIDING ALLUMINIUM DOOR
12	V	0.60 x 1.05	LOUVERED VENTILATOR

DESCRIPTION OF PROPOSAL

PROPOSED **INTEGRATED TOWNSHIP PROJECT** ON PLOT BEARING VILLAGE - GHARIVALI BEARING S. NO. 4/1, 4/2, 4/3, 4/4, 4/5, 4/6, 4/9, 4/10, 4/11, 5/1, 5/2, 5/3, 5/4, 5/5, 5/6, 6/1, 6/2, 6/3, 7/1, 7/2/A, 7/2/B, 7/2/C, 7/3/A, 7/3/B,8/1, 8/2, 8/3, 8/4, 8/5, 8/6, 8/7, 8/8, 8/9, 9/1, 9/2, 9/3, 9/4, 9/5, 9/6, 9/7, 9/8, 10, 11, 12/1, 12/2, 12/3, 12/4, 12/5, 12/6, 12/7, 12/8, 12/9, 12/10, 12/11, 12/12, 12/13, 12/14, 13, 14/1, 14/2A, 14/2B, 14/3, 14/4, 14/5, 15, 17/1, 17/2, 17/3, 17/4, 17/5, 17/6, 17/7, 17/8, 17/9, 17/10, 17/11,18,19, 22, 23/1, 23/2, 23/3, 23/10, 37/1,37/2B, 37/2C, 37/2D, 37/3, 37/4, 37/21,38/1, 38/2, 39/1, 39/2, 39/3, 40, 41/1A, 41/1B, 41/2, 41/3, 41/4, 44/1, 44/4,44/5A, 44/5B, 44/6A, 44/6B, 44/7, 44/8, 44/9, 44/10, 44/11, 44/12, 44/13, 44/14, 44/15, 44/16, 44/17, 44/18, 44/19, 49 ,50/1, 50/2, 50/3 DIST- THANE AND VILLAGE USARGHAR BEARING S.NO. 44/1, 44/2, 44/3, 44/4, 44/5, 44/6, 44/7, 44/8, 44/9, 44/10, 44/11, 44/12, 45/1 ,45/2, 45/3, 45/4, 45/5/A, 45/5/B, 45/6,46/1,46/2A, 46/2B,46/3,47, 49, 50, 51, 52/1, 52/2, 53/1/A, 53/1/B, 53/2/A, 53/2/B, 53/3/A, 53/3/B, 94 DIST- THANE FOR SITE A (115 ACRE LAND) FOR M/S RUNWAL RESIDENCY PVT. LTD.

NAME AND ADDRESS OF OWNER / P.O.A.H.

DIRECTOR,
M/S. RUNWAL RESIDENCY PVT. LTD.
RUNWAL & OMKAR ESQUARE,
5TH FLOOR, OPP SION CHUNABHATTI SIGNAL,
SION (EAST) MUMBAI - 400022.

SIGNATURE OF OWNER/P.O.A.H. | SIGNATURE OF ARCHITECT

ARCHITECTS

saakaar ARCHITECTS
2ND FLOOR, NAKSHATRA, A WING,
NEAR TMC, ALMEIDA ROAD,
PANCHPAKHADI, THANE (W). 400 602
PHONE - 2537 8701,TELEFAX - 2536 4700
E MAIL saakaararchitects@yahoo.co.in

DRG.NO.	SCALE	DATE	DRN.BY	CHKD.BY
C-720/2020/R/10	1 : 100	20/08/2020	PRAFULLA	AR. RAKSHA