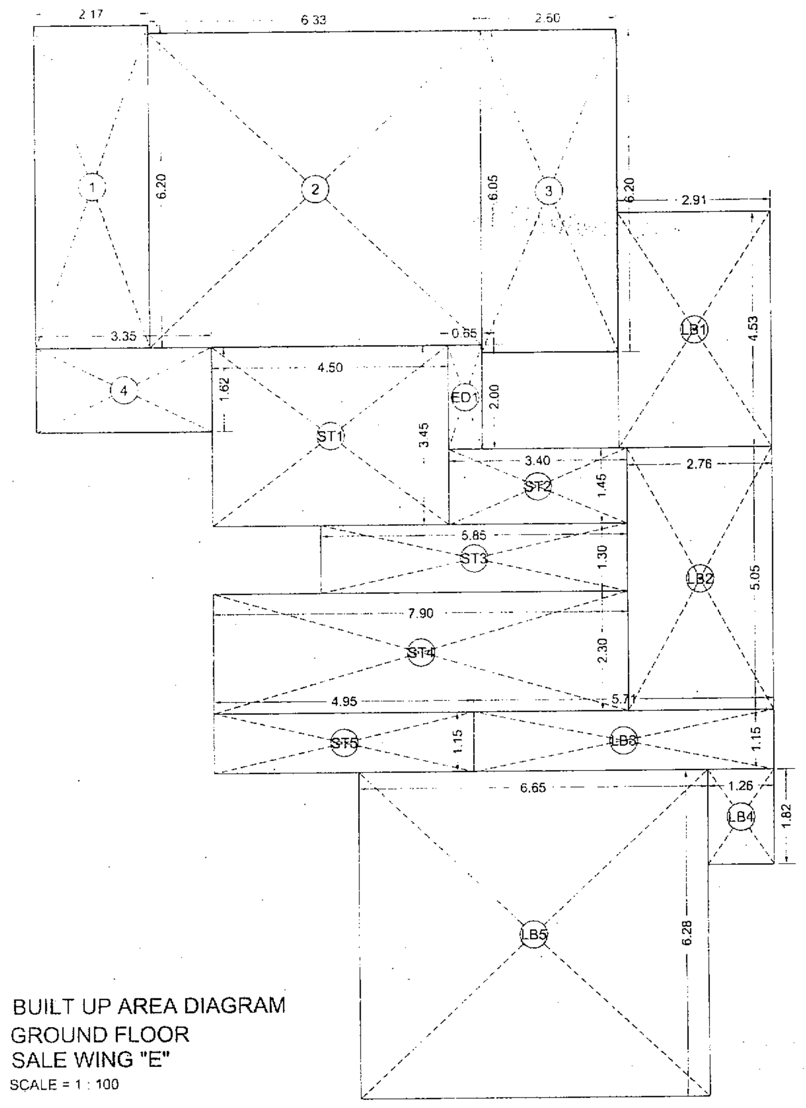

BUILT UP AREA DIAGRAM
GROUND FLOOR
SALE WING "E"
SCALE = 1 : 100

CONSTRUCTION AREA CALCULATION SALE WING "E"									
STAIRCASE AREA CALCULATION									
ST1	4.50	X	3.45	X	1 NO	=	15.53	SQ.MT	
ST2	3.40	X	1.45	X	1 NO	=	4.93	SQ.MT	
ST3	5.85	X	1.30	X	1 NO	=	7.60	SQ.MT	
ST4	7.90	X	2.30	X	1 NO	=	18.17	SQ.MT	
ST5	4.95	X	1.15	X	1 NO	=	5.69	SQ.MT	
					TOTAL	=	51.92	SQ.MT	Y1

ENTRANCE LOBBY AREA CALCULATION									
LB1	2.91	X	4.53	X	1 NO	=	13.18	SQ.MT	
LB2	2.76	X	5.05	X	1 NO	=	13.94	SQ.MT	
LB3	5.71	X	1.15	X	1 NO	=	6.57	SQ.MT	
LB4	1.26	X	1.82	X	1 NO	=	2.29	SQ.MT	
LB5	6.65	X	6.28	X	1 NO	=	41.76	SQ.MT	
					TOTAL	=	77.74	SQ.MT	Y2

ELECTRIC SUBSTATION AREA CALCULATION									
1	2.17	X	6.20	X	1 NO	=	13.45	SQ.MT	
2	6.33	X	6.05	X	1 NO	=	38.30	SQ.MT	
3	2.60	X	6.20	X	1 NO	=	16.12	SQ.MT	
4	3.35	X	1.63	X	1 NO	=	5.46	SQ.MT	
					TOTAL	=	73.33	SQ.MT	Y3

ELE. SHAFT , L.V SHAFT & F.H.C DUCT AREA CALCULATION									
ED1	0.65	X	2.00	X	1 NO	=	1.30	SQ.MT	
					TOTAL	=	1.30	SQ.MT	Y4

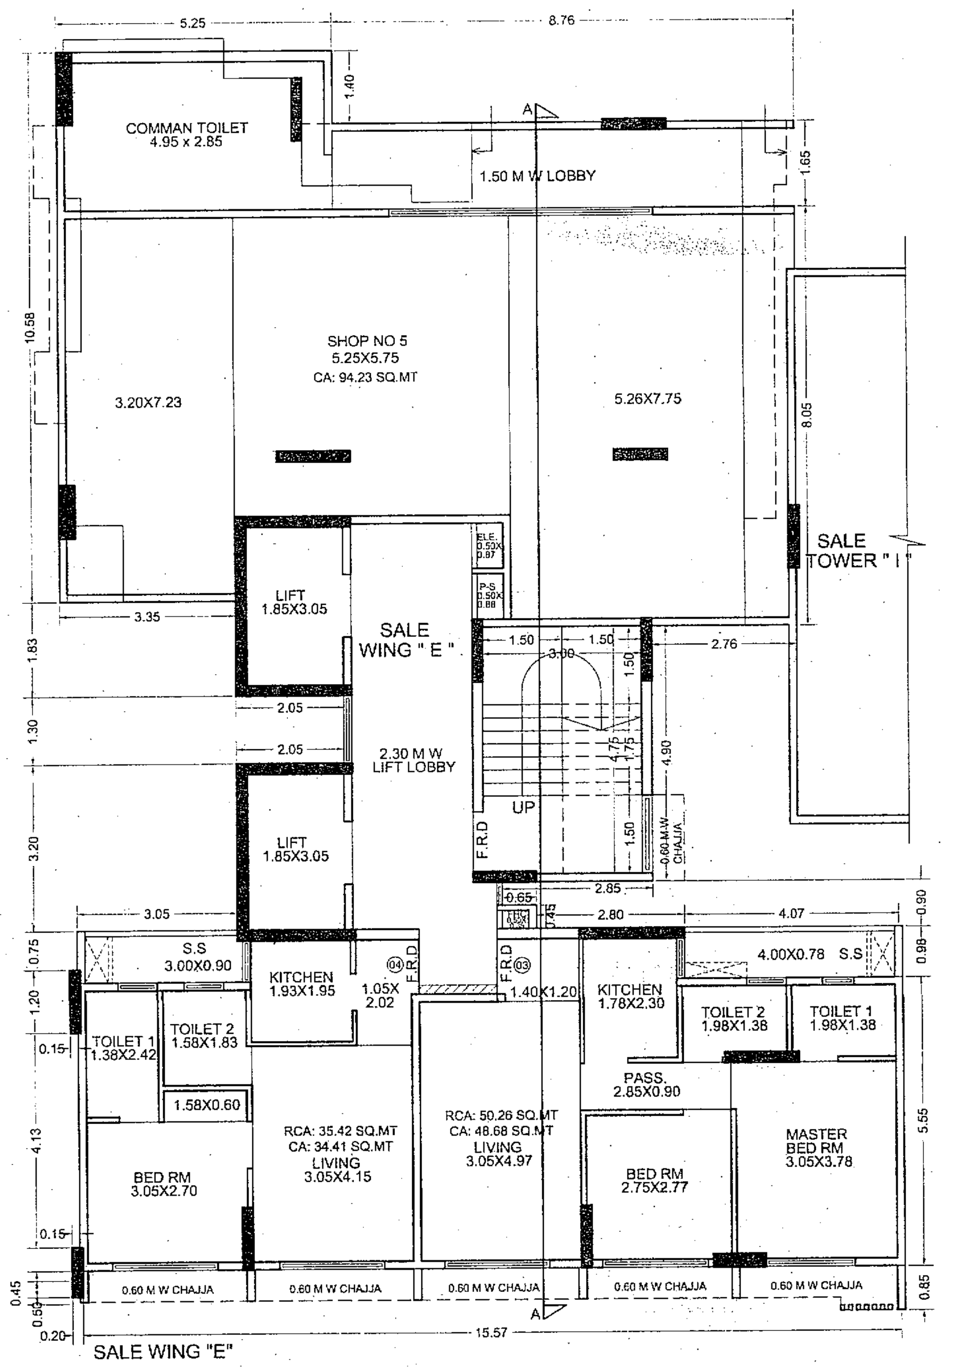

SALE WING "E"
1ST FLOOR PLAN
SCALE : 1:100

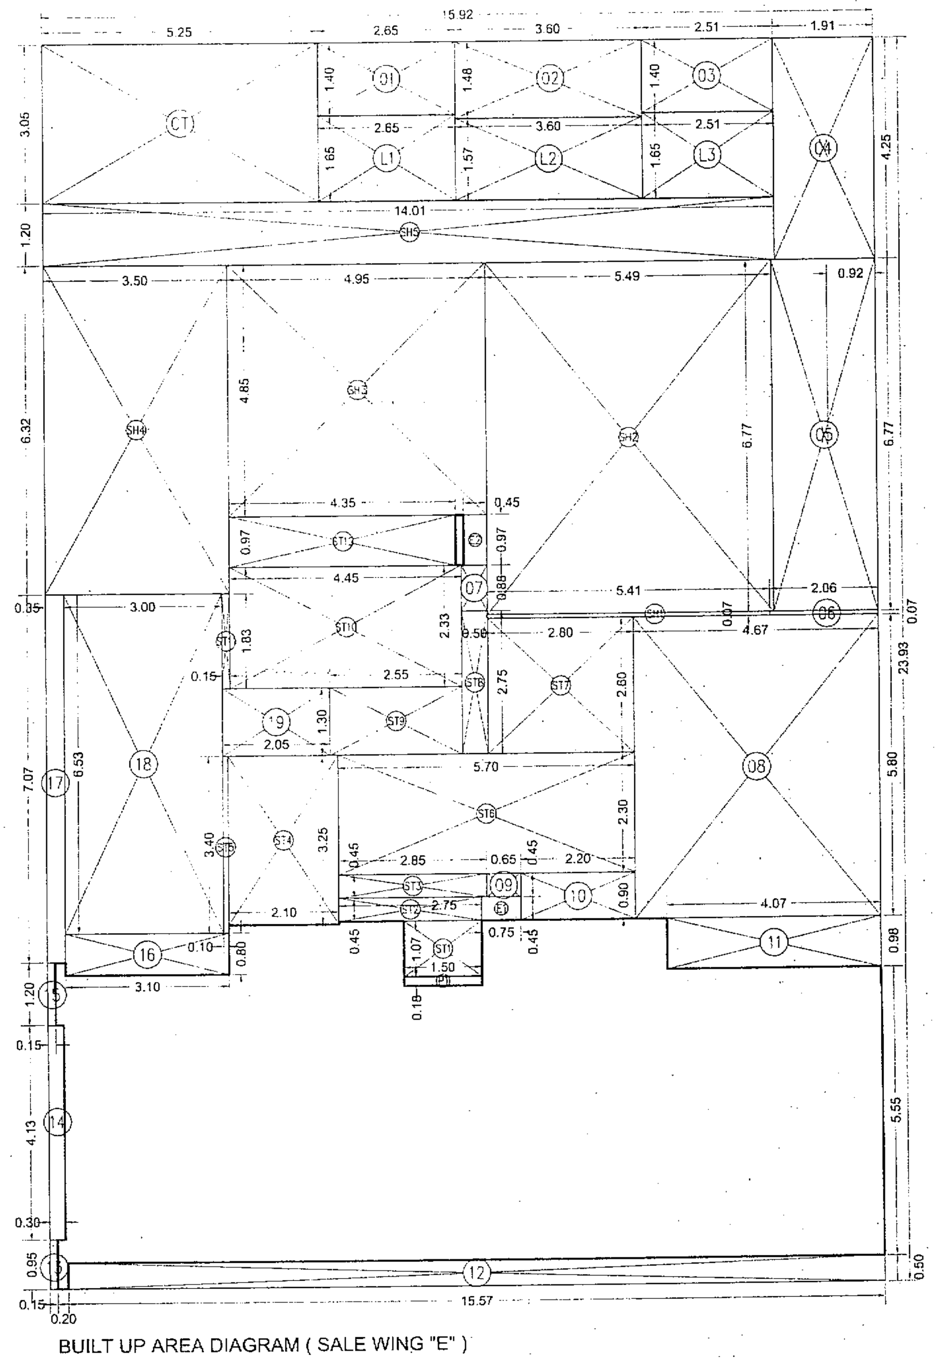

BUILT UP AREA DIAGRAM (SALE WING "E")
1ST FLOOR
SCALE : 1:100

BUILT UP AREA CALCULATION [SALE WING "E"] 1ST FLOOR									
A	15.92	X	23.93	X	1 NO	=	380.97	SQ.MT.	
			TOTAL ADDITION			=	380.97	SQ.MT.	X

DEDUCTIONS

1	2.65	X	1.40	X	1 NO	=	3.71	SQ.MT.	
2	3.60	X	1.48	X	1 NO	=	5.33	SQ.MT.	
3	2.51	X	1.40	X	1 NO	=	3.51	SQ.MT.	
4	1.91	X	4.25	X	1 NO	=	8.12	SQ.MT.	
5	1.99	X	6.77	X	1 NO	=	13.47	SQ.MT.	
6	2.06	X	0.07	X	1 NO	=	0.14	SQ.MT.	
7	0.50	X	0.88	X	1 NO	=	0.44	SQ.MT.	
8	4.67	X	5.80	X	1 NO	=	27.08	SQ.MT.	
9	0.65	X	0.45	X	1 NO	=	0.29	SQ.MT.	
10	2.20	X	0.90	X	1 NO	=	1.98	SQ.MT.	
11	4.07	X	0.98	X	1 NO	=	3.99	SQ.MT.	
12	15.57	X	0.50	X	1 NO	=	7.79	SQ.MT.	
13	0.15	X	0.95	X	1 NO	=	0.14	SQ.MT.	
14	0.30	X	4.13	X	1 NO	=	1.24	SQ.MT.	
15	0.15	X	1.20	X	1 NO	=	0.18	SQ.MT.	
16	3.10	X	0.80	X	1 NO	=	2.48	SQ.MT.	
17	0.35	X	7.07	X	1 NO	=	2.47	SQ.MT.	
18	3.00	X	6.53	X	1 NO	=	19.59	SQ.MT.	
19	2.05	X	1.30	X	1 NO	=	2.66	SQ.MT.	
TOTAL DEDUCTION						=	104.61	SQ.MT.	Y1
TOTAL BUILT UP AREA [X - Y1]						=	276.36	SQ.MT.	X1

STAIRCASE AREA CALCULATION [SALE WING "E"] 1ST FLOOR									
ST1	1.50	X	1.07	X	1 NO	=	1.61	SQ.MT.	
ST2	2.75	X	0.45	X	1 NO	=	1.24	SQ.MT.	
ST3	2.85	X	0.45	X	1 NO	=	1.28	SQ.MT.	
ST4	2.10	X	3.25	X	1 NO	=	6.83	SQ.MT.	
ST5	0.10	X	3.40	X	1 NO	=	0.34	SQ.MT.	
ST6	5.70	X	2.30	X	1 NO	=	13.11	SQ.MT.	
ST7	2.80	X	2.60	X	1 NO	=	7.28	SQ.MT.	
ST8	0.50	X	2.75	X	1 NO	=	1.38	SQ.MT.	
ST9	2.55	X	1.30	X	1 NO	=	3.32	SQ.MT.	
ST10	4.45	X	2.33	X	1 NO	=	10.37	SQ.MT.	
ST11	0.15	X	1.83	X	1 NO	=	0.27	SQ.MT.	
ST12	4.35	X	0.97	X	1 NO	=	4.22	SQ.MT.	
TOTAL						=	51.25	SQ.MT.	Y2

ELE. SHAFT & F.H.C AREA CALCULATION [SALE WING "E"] 1ST FLOOR									
E1	0.75	X	0.45	X	1 NO	=	0.34	SQ.MT.	
E2	0.97	X	0.45	X	1 NO	=	0.44	SQ.MT.	
TOTAL						=	0.78	SQ.MT.	Y3

COMMAN TOILET AREA CALCULATION [SALE WING "E"] 1ST FLOOR									
CT	5.25	X	3.05	X	1 NO	=	16.01	SQ.MT.	
TOTAL						=	16.01	SQ.MT.	Y4

LOBBY AREA CALCULATION [SALE WING "E"] 1ST FLOOR									
L1	2.65	X	1.65	X	1 NO	=	4.37	SQ.MT.	
L2	3.60	X	1.57	X	1 NO	=	5.65	SQ.MT.	
L3	2.51	X	1.65	X	1 NO	=	4.14	SQ.MT.	
TOTAL						=	14.16	SQ.MT.	Y5

PASSAGE AREA CALCULATION [SALE WING "E"] 1ST FLOOR									
P1	1.50	X	0.18	X	1 NO	=	0.27	SQ.MT.	
TOTAL						=	0.27	SQ.MT.	Y6

SHOP AREA CALCULATION [SALE WING "E"] 1ST FLOOR									
SH1	5.41	X	0.07	X	1 NO	=	0.38	SQ.MT.	
SH2	5.49	X	6.77	X	1 NO	=	37.17	SQ.MT.	
SH3	4.95	X	4.85	X	1 NO	=	24.01	SQ.MT.	
SH4	3.50	X	6.32	X	1 NO	=	22.12	SQ.MT.	
SH5	14.01	X	1.20	X	1 NO	=	16.81	SQ.MT.	
TOTAL						=	100.49	SQ.MT.	Y7
NET SALE BUILT UP AREA [X1-(Y2+Y3+Y4+Y5+Y6+Y7)]						=	93.40	SQ.MT.	Y8
TOTAL SALE BUILT UP AREA [(Y4+Y5+Y6+Y7+Y8)]						=	224.33	SQ.MT.	

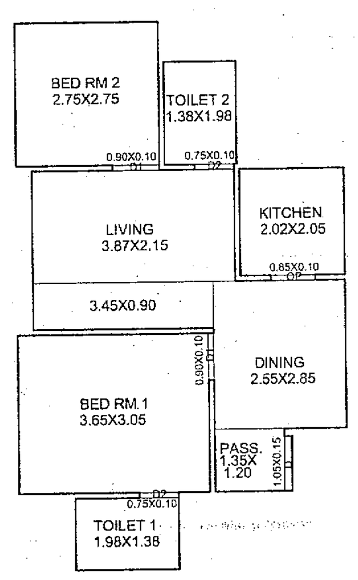

CARPET AREA LINE DIAGRAM FLAT NO-1
SALE WING "E" TYPICAL UNIT
SCALE = 1:100

CARPET AREA LINE DIAGRAM FLAT NO-1 SALE WING "E" TYPICAL UNIT								
LIVING	3.87	X	2.15	X	1 NO	=	8.32	SQ.MT.
	3.45	X	0.90	X	1 NO	=	3.11	SQ.MT.
DINING	2.55	X	2.85	X	1 NO	=	7.27	SQ.MT.
PASS	1.35	X	1.20	X	1 NO	=	1.62	SQ.MT.
KITCHEN	2.02	X	2.05	X	1 NO	=	4.14	SQ.MT.
BED RM 1	3.65	X	3.05	X	1 NO	=	11.13	SQ.MT.
BED RM 2	2.75	X	2.75	X	1 NO	=	7.56	SQ.MT.
TOILET 1	1.98	X	1.38	X	1 NO	=	2.73	SQ.MT.
TOILET 2	1.38	X	1.98	X	1 NO	=	2.73	SQ.MT.
OP	0.85	X	0.10	X	1 NO	=	0.09	SQ.MT.
D	1.05	X	0.15	X	1 NO	=	0.16	SQ.MT.
D1	0.90	X	0.10	X	2 NOS	=	0.18	SQ.MT.
D2	0.75	X	0.10	X	2 NOS	=	0.15	SQ.MT.
					TOTAL	=	49.19	SQ.MT.
NO OF UNITS						=	01	
NO OF FL (GR+17TH FR)						=	18	
TOTAL FLATS						=	18	
MINUS						=	02	
					TOTAL	=	16	

10TH FLOOR (SALE WING "E") REQUIRED REFUGE AREA CALCULATION		
10TH FLOOR NET B.U. AREA	=	149.40 sq.mt
11TH TO 16TH FLOOR NET B.U. AREA	=	202.99 x 7
	=	1420.93 sq.mt
TOTAL B.U. AREA	=	1570.33 sq.mt
REQUIRED REFUGE AREA	=	4% X TOTAL NET B.U AREA
	=	4% x 1570.33 sq.mt
	=	62.81 sq.mt
REQUIRED TILL 4.25%	=	66.74 sq.mt
PROPOSED REFUGE AREA	=	62.86 sq.mt

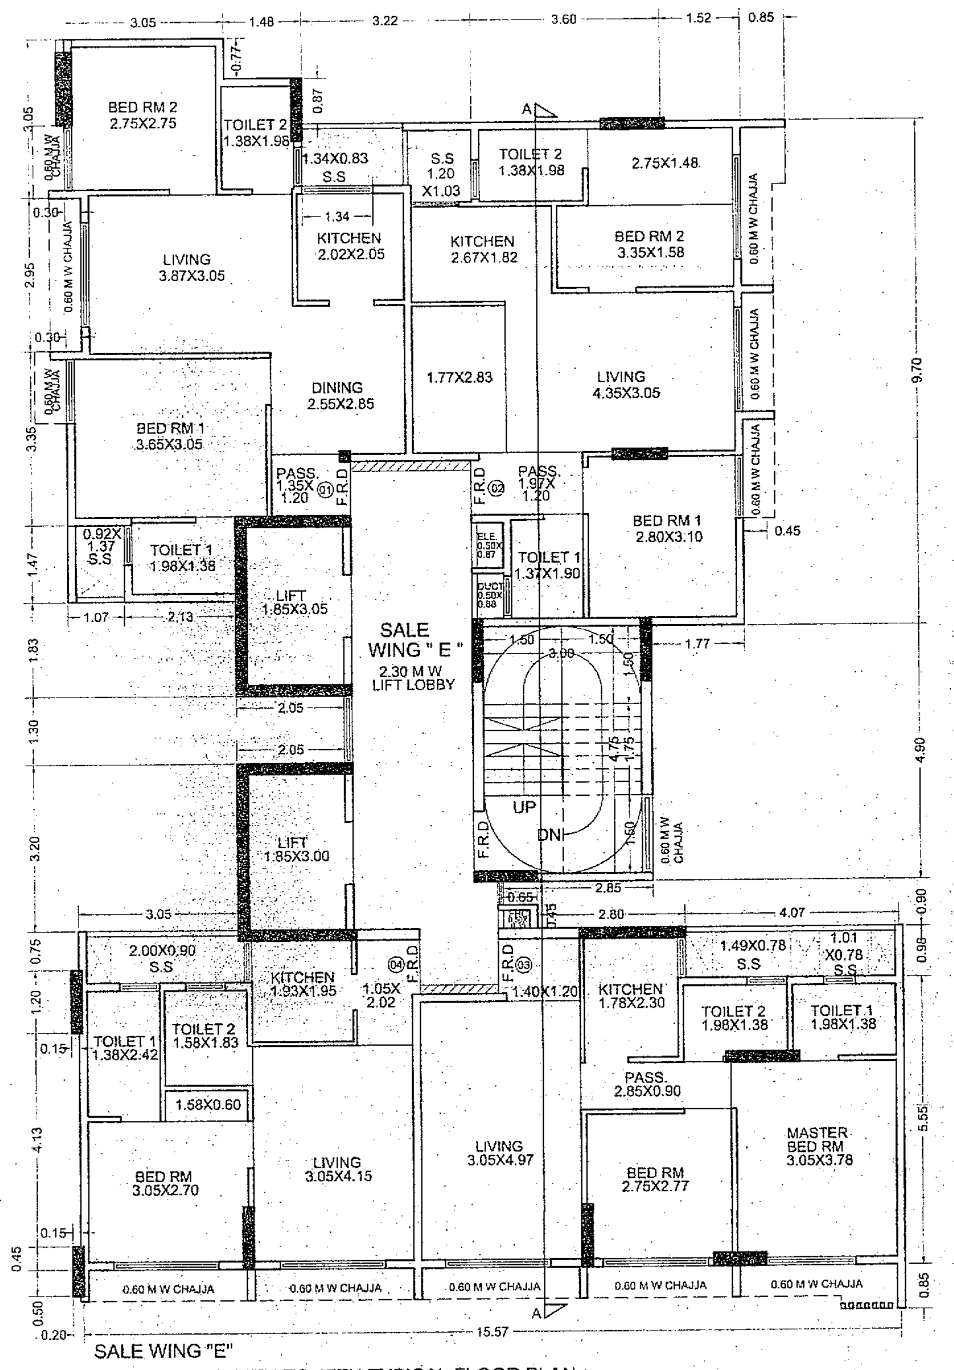

SALE WING "E"
2ND TO 9TH & 11TH TO 17TH TYPICAL FLOOR PLAN
SCALE : 1:100

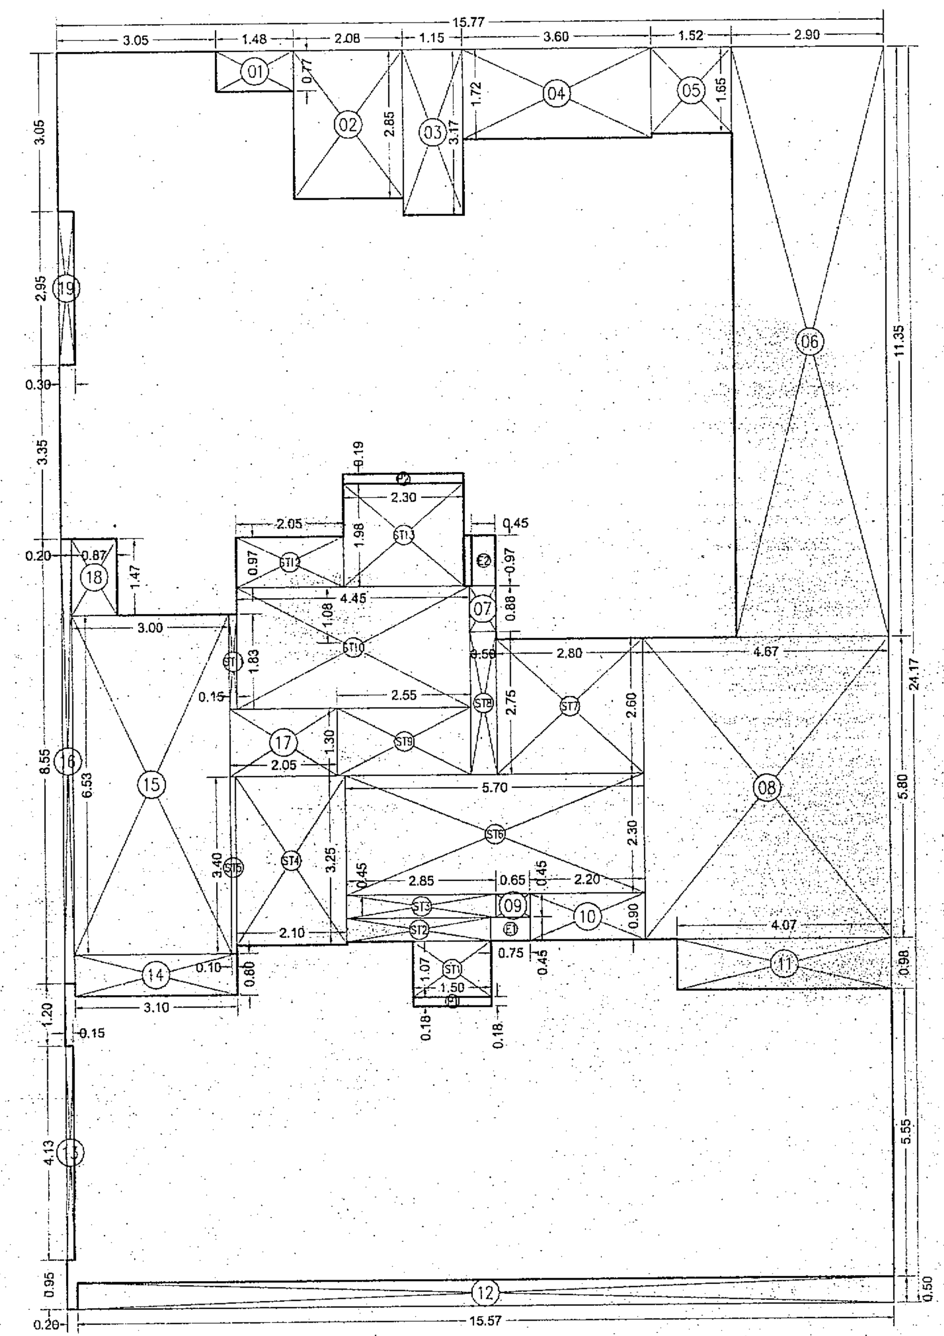

BUILT UP AREA DIAGRAM (SALE WING "E")
2ND TO 9TH & 11TH TO 17TH TYPICAL FLOOR
SCALE : 1:100

BUILT UP AREA CALCULATION [SALE WING "E"] 2ND TO 9TH & 11TH TO 17TH TYPICAL FLOOR									
A	15.77	X	24.17	X	1 NO	=	381.16	SQ.MT.	
			TOTAL ADDITION			=	381.16	SQ.MT.	X

DEDUCTIONS

1	1.48	X	0.77	X	1 NO	=	1.14	SQ.MT.	
2	2.08	X	2.85	X	1 NO	=	5.93	SQ.MT.	
3	1.15	X	3.17	X	1 NO	=	[illegible]	SQ.MT.	
4	3.60	X	1.72	X	1 NO	=	6.19	SQ.MT.	
5	1.52	X	1.65	X	1 NO	=	2.51	SQ.MT.	
6	2.90	X	11.35	X	1 NO	=	[illegible]	SQ.MT.	
7	0.50	X	0.88	X	1 NO	=	0.44	SQ.MT.	
8	4.67	X	5.80	X	1 NO	=	[illegible]	SQ.MT.	
9	0.65	X	0.45	X	1 NO	=	0.29	SQ.MT.	
10	2.20	X	0.90	X	1 NO	=	1.98	SQ.MT.	
11	4.07	X	0.98	X	1 NO	=	3.99	SQ.MT.	
12	15.57	X	0.50	X	1 NO	=	7.79	SQ.MT.	
13	0.15	X	4.13	X	1 NO	=	0.62	SQ.MT.	
14	3.10	X	0.80	X	1 NO	=	2.48	SQ.MT.	
15	3.00	X	6.53	X	1 NO	=	19.59	SQ.MT.	
16	0.20	X	8.55	X	1 NO	=	1.71	SQ.MT.	
17	2.05	X	1.30	X	1 NO	=	[illegible]	SQ.MT.	
18	0.87	X	1.47	X	1 NO	=	1.28	SQ.MT.	
19	0.30	X	2.95	X	1 NO	=	[illegible]	SQ.MT.	
TOTAL DEDUCTION						=	123.11	SQ.MT.	Y1
TOTAL BUILT UP AREA [X - Y1]						=	258.05	SQ.MT.	X1

STAIRCASE AREA CALCULATION [SALE WING "E"] 2ND TO 9TH & 11TH TO 16TH TYPICAL FLOOR									
ST1	1.50	X	1.07	X	1 NO	=	1.61	SQ.MT.	
ST2	2.75	X	0.45	X	1 NO	=	1.24	SQ.MT.	
ST3	2.85	X	0.45	X	1 NO	=	1.28	SQ.MT.	
ST4	2.10	X	3.25	X	1 NO	=	6.83	SQ.MT.	
ST5	0.10	X	3.40	X	1 NO	=	0.34	SQ.MT.	
ST6	5.70	X	2.30	X	1 NO	=	13.11	SQ.MT.	
ST7	2.80	X	2.60	X	1 NO	=	7.28	SQ.MT.	
ST8	0.50	X	2.75	X	1 NO	=	1.38	SQ.MT.	
ST9	2.55	X	1.30	X	1 NO	=	3.32	SQ.MT.	
ST10	4.45	X	2.33	X	1 NO	=	10.37	SQ.MT.	
ST11	0.15	X	1.83	X	1 NO	=	0.27	SQ.MT.	
ST12	2.05	X	0.97	X	1 NO	=	1.99	SQ.MT.	
ST13	2.30	X	1.98	X	1 NO	=	4.55	SQ.MT.	
TOTAL						=	53.57	SQ.MT.	Y2

ELE. SHAFT & F.H.C AREA CALCULATION [SALE WING "E"] 2ND TO 9TH & 11TH TO 16TH TYPICAL FLOOR									
E1	0.75	X	0.45	X	1 NO	=	0.34	SQ.MT.	
E2	0.97	X	0.45	X	1 NO	=	0.44	SQ.MT.	
TOTAL						=	0.78	SQ.MT.	Y3

PASSAGE AREA CALCULATION [SALE WING "E"] 2ND TO 9TH & 11TH TO 16TH TYPICAL FLOOR									
P1	1.50	X	0.18	X	1 NO	=	0.27	SQ.MT.	
P2	2.30	X	0.19	X	1 NO	=	0.44	SQ.MT.	
TOTAL						=	0.71	SQ.MT.	Y4
NET SALE BUILT UP AREA [X1-(Y2+Y3+Y4)]						=	202.99	SQ.MT.	Y5
TOTAL SALE BUILT UP AREA [(Y4+Y5)]						=	203.70	SQ.MT.	

BUILT UP AREA CALCULATION [SALE WING "E"] 10TH REFUGE FLOOR									
A	15.85	X	24.28	X	1 NO	=	384.84	SQ.MT.	
			TOTAL ADDITION			=	384.84	SQ.MT.	X

DEDUCTIONS

1	1.48	X	0.77	X	1 NO	=	1.14	SQ.MT.	
2	2.08	X	2.85	X	1 NO	=	5.93	SQ.MT.	
3	1.15	X	3.17	X	1 NO	=	[illegible]	SQ.MT.	
4	3.60	X	1.72	X	1 NO	=	6.19	SQ.MT.	
5	1.52	X	1.65	X	1 NO	=	2.51	SQ.MT.	
6	2.98	X	11.35	X	1 NO	=	33.82	SQ.MT.	
7	0.50	X	0.88	X	1 NO	=	0.44	SQ.MT.	
8	4.75	X	5.80	X	1 NO	=	24.27	SQ.MT.	
8A	0.60	X	1.66	X	1 NO	=	1.00	SQ.MT.	
9	0.65	X	0.45	X	1 NO	=	0.29	SQ.MT.	
10	0.60	X	0.69	X	1 NO	=	0.41	SQ.MT.	
10A	2.20	X	0.90	X	1 NO	=	1.98	SQ.MT.	
11	0.07	X	5.55	X	1 NO	=	0.39	SQ.MT.	
11A	9.35	X	0.26	X	1 NO	=	2.43	SQ.MT.	
12	6.30	X	0.61	X	1 NO	=	3.84	SQ.MT.	
13	0.20	X	0.11	X	1 NO	=	0.02	SQ.MT.	
13A	0.15	X	4.13	X	1 NO	=	0.62	SQ.MT.	
14	3.10	X	0.80	X	1 NO	=	2.48	SQ.MT.	
15	3.00	X	6.53	X	1 NO	=	19.59	SQ.MT.	
16	0.20	X	8.55	X	1 NO	=	1.71	SQ.MT.	
17	2.05	X	1.30	X	1 NO	=	[illegible]	SQ.MT.	
18	0.87	X	1.47	X	1 NO	=	1.28	SQ.MT.	
19	0.30	X	2.95	X	1 NO	=	[illegible]	SQ.MT.	
TOTAL DEDUCTION						=	117.52	SQ.MT.	Y1
TOTAL BUILT UP AREA [X - Y1]						=	267.32	SQ.MT.	X1

STAIRCASE AREA CALCULATION [SALE WING "E"] 10TH REFUGE FLOOR									
ST1	1.50	X	1.07	X	1 NO	=	1.61	SQ.MT.	
ST2	2.75	X	0.45	X	1 NO	=	1.24	SQ.MT.	
ST3	2.85	X	0.45	X	1 NO	=	1.28	SQ.MT.	
ST4	2.10	X	3.25	X	1 NO	=	6.83	SQ.MT.	
ST5	0.10	X	3.40	X	1 NO	=	0.34	SQ.MT.	
ST6	5.70	X	2.30	X	1 NO	=	13.11	SQ.MT.	
ST7	2.80	X	2.60	X	1 NO	=	7.28	SQ.MT.	
ST8	0.50	X	2.75	X	1 NO	=	1.38	SQ.MT.	
ST9	2.55	X	1.30	X	1 NO	=	3.32	SQ.MT.	
ST10	4.45	X	2.33	X	1 NO	=	10.37	SQ.MT.	
ST11	0.15	X	1.83	X	1 NO	=	0.27	SQ.MT.	
ST12	2.05	X	0.97	X	1 NO	=	1.99	SQ.MT.	
ST13	2.30	X	1.98	X	1 NO	=	4.55	SQ.MT.	
TOTAL						=	53.57	SQ.MT.	Y2

REFUGE AREA CALCULATION [SALE TOWER 1] 10TH REFUGE FLOOR									
R1	9.35	X	0.35	X	1 NO	=	3.27	SQ.MT.	
R2	1.50	X	5.27	X	1 NO	=	7.91	SQ.MT.	
R3	7.10	X	6.52	X	1 NO	=	46.29	SQ.MT.	
R4	0.53	X	5.55	X	1 NO	=	2.94	SQ.MT.	
R5	3.55	X	0.69	X	1 NO	=	2.45	SQ.MT.	
TOTAL						=	62.86	SQ.MT.	Y3

ELE. SHAFT & F.H.C AREA CALCULATION [SALE WING "E"] 10TH REFUGE FLOOR									
E1	0.75	X	0.45	X	1 NO	=	0.34	SQ.MT.	
E2	0.97	X	0.45	X	1 NO	=	0.44	SQ.MT.	
TOTAL						=	0.78	SQ.MT.	Y4

PASSAGE AREA CALCULATION [SALE WING "E"] 10TH REFUGE FLOOR									
P1	1.50	X	0.18	X	1 NO	=	0.27	SQ.MT.	
P2	2.30	X	0.19	X	1 NO	=	0.44	SQ.MT.	
TOTAL						=	0.71	SQ.MT.	Y5
NET SALE BUILT UP AREA [X1-(Y2+Y3+Y4+Y5)]						=	149.40	SQ.MT.	Y6
TOTAL SALE BUILT UP AREA [(Y5+Y6)]						=	150.11	SQ.MT.	

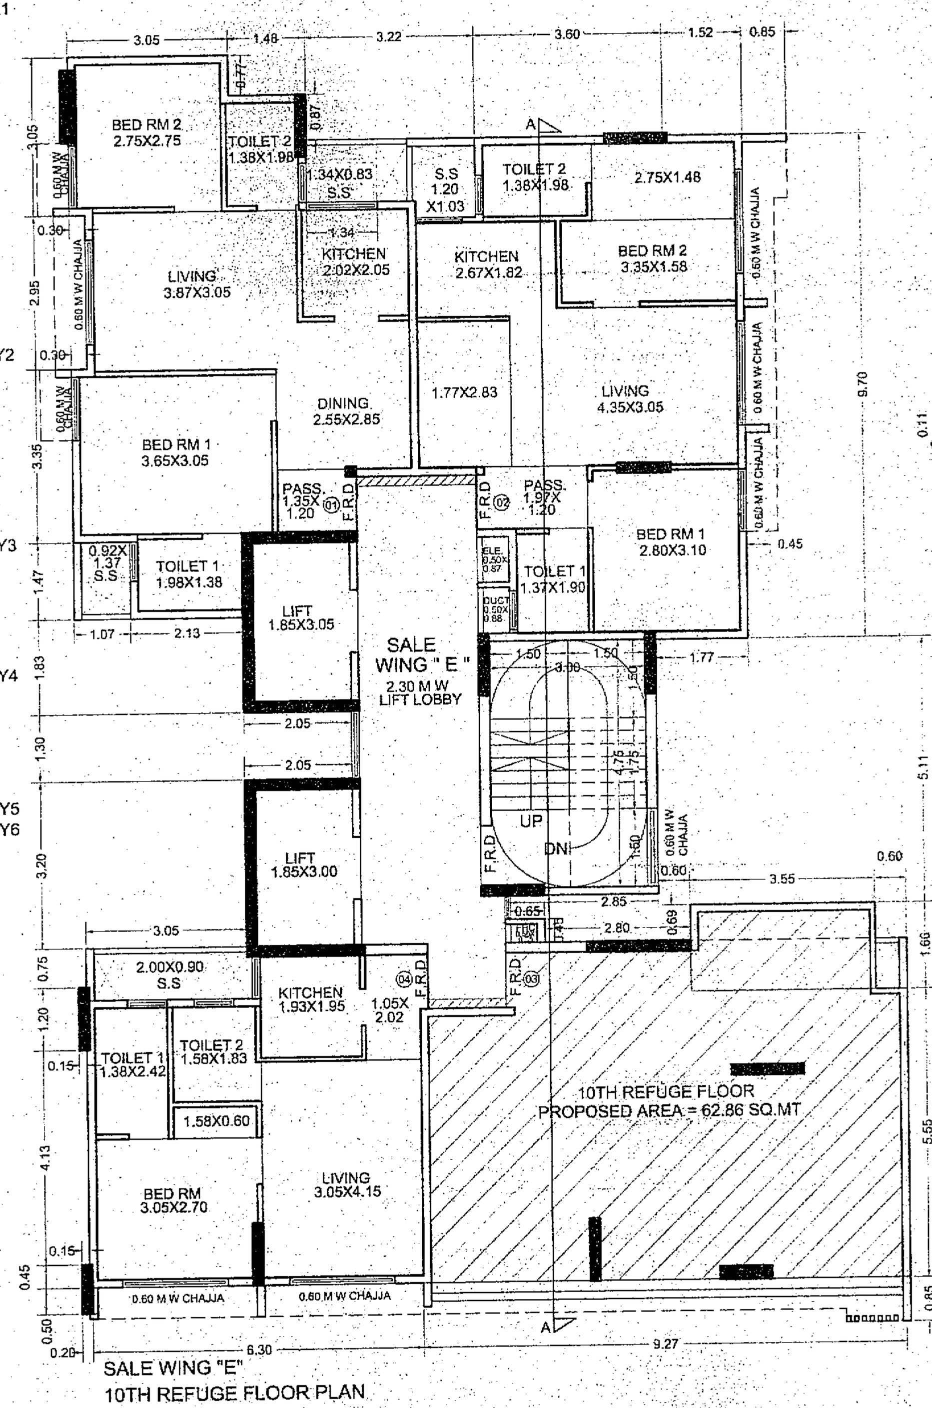

SALE WING "E"
10TH REFUGE FLOOR PLAN
SCALE : 1:100

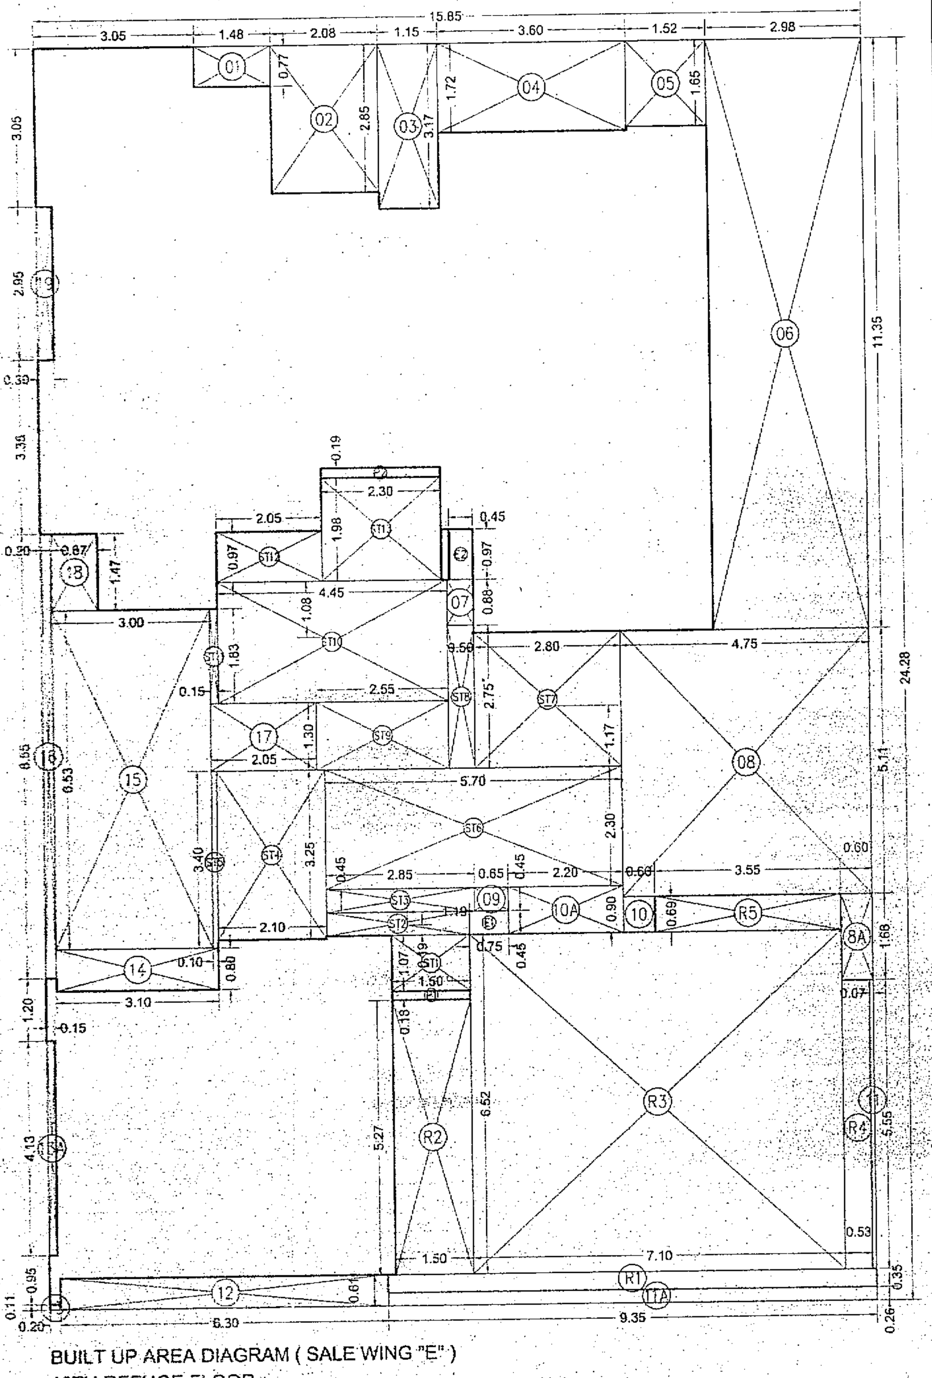

BUILT UP AREA DIAGRAM (SALE WING "E")
10TH REFUGE FLOOR
SCALE : 1:100

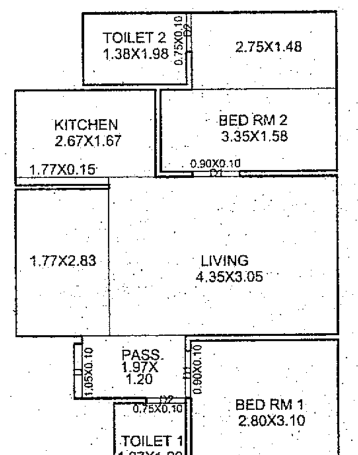

CARPET AREA LINE DIAGRAM FLAT NO-2
SALE WING "E" TYPICAL UNIT
SCALE = 1:100

CARPET AREA LINE DIAGRAM FLAT NO-2 SALE TOWER II TYPICAL UNIT								
LIVING	4.35	X	3.05	X	1 NO	=	13.27	SQ.MT.
	1.77	X	2.83	X	1 NO	=	5.01	SQ.MT.
PASS	1.97	X	1.20	X	1 NO	=	2.36	SQ.MT.
KITCHEN	2.67	X	1.67	X	1 NO	=	4.46	SQ.MT.
	1.77	X	0.15	X	1 NO	=	0.27	SQ.MT.
BED RM 1	2.80	X	3.10	X	1 NO	=	8.68	SQ.MT.
BED RM 2	3.35	X	1.58	X	1 NO	=	5.29	SQ.MT.
	2.75	X	1.48	X	1 NO	=	4.07	SQ.MT.
TOILET 1	1.37	X	1.90	X	1 NO	=	2.60	SQ.MT.
TOILET 2	1.38	X	1.98	X	1 NO	=	2.73	SQ.MT.
D	1.05	X	0.15	X	1 NO	=	0.16	SQ.MT.
D1	0.90	X	0.10	X	2 NOS	=	0.18	SQ.MT.
D2	0.75	X	0.10	X	2 NOS	=	0.15	SQ.MT.
					TOTAL	=	49.23	SQ.MT.
NO OF UNITS						=	01	
NO OF FL (GR+17TH FR)						=	18	
TOTAL FLATS						=	18	
MINUS						=	02	
					TOTAL	=	16	

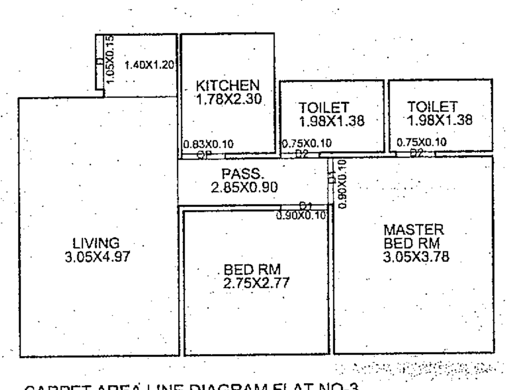

CARPET AREA LINE DIAGRAM FLAT NO-3
SALE WING "E" TYPICAL UNIT
SCALE = 1:100

CARPET AREA LINE DIAGRAM FLAT NO-3 SALE WING "E" TYPICAL UNIT								
LIVING	3.05	X	4.97	X	1 NO	=	15.16	SQ.MT.
	1.40	X	1.20	X	1 NO	=	1.68	SQ.MT.
PASS	2.85	X	0.90	X	1 NO	=	2.57	SQ.MT.
KITCHEN	1.78	X	2.30	X	1 NO	=	4.09	SQ.MT.
BED RM	2.75	X	2.77	X	1 NO	=	7.62	SQ.MT.
M. BED RM	3.05	X	3.78	X	1 NO	=	11.53	SQ.MT.
TOILET	1.98	X	1.38	X	2 NOS	=	5.46	SQ.MT.
OP	0.83	X	0.10	X	1 NO	=	0.08	SQ.MT.
D	1.05	X	0.15	X	1 NO	=	0.16	SQ.MT.
D1	0.90	X	0.10	X	2 NOS	=	0.18	SQ.MT.
D2	0.75	X	0.10	X	2 NOS	=	0.15	SQ.MT.
					TOTAL	=	48.68	SQ.MT.
NO OF UNITS						=	01	
NO OF FL (GR+17TH FR)						=	18	
TOTAL FLATS						=	18	
MINUS						=	02	
					TOTAL	=	16	

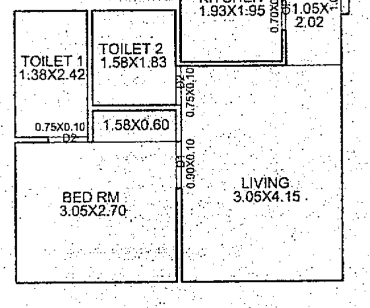

CARPET AREA LINE DIAGRAM FLAT NO-4
SALE WING "E" TYPICAL UNIT
SCALE = 1:100

CARPET AREA LINE DIAGRAM FLAT NO-4 SALE WING "E" TYPICAL UNIT								
LIVING	3.05	X	4.15	X	1 NO	=	12.66	SQ.MT.
	1.05	X	2.02	X	1 NO	=	2.12	SQ.MT.
KITCHEN	1.93	X	1.95	X	1 NO	=	3.76	SQ.MT.
BED RM	3.05	X	2.70	X	1 NO	=	8.24	SQ.MT.
	1.58	X	0.60	X	1 NO	=	0.95	SQ.MT.
TOILET 1	1.38	X	2.42	X	1 NO	=	3.34	SQ.MT.
TOILET 2	1.58	X	1.83	X	1 NO	=	2.89	SQ.MT.
OP	0.70	X	0.07	X	1 NO	=	0.05	SQ.MT.
D	1.05	X	0.15	X	1 NO	=	0.16	SQ.MT.
D1	0.90	X	0.10	X	1 NO	=	0.09	SQ.MT.
D2	0.75	X	0.10	X	2 NOS	=	0.15	SQ.MT.
					TOTAL	=	34.41	SQ.MT.
NO OF UNITS						=	01	
NO OF FL (GR+17TH FR)						=	18	
TOTAL FLATS						=	18	
MINUS						=	01	
					TOTAL	=	17	

FORM - II

CONTENTS OF SHEET

SALE WING "E" GROUND TO 17TH FLOOR PLAN & BUILT UP AREA DIAGRAM WITH CALCULATION,CARPET AREA DIAGRAM & CALCULATION,REFUGE AREA CALCULATION PARKING REQUIREMENT TABLE.

STAMP OF DATE OF RECEIPT OF PLANS / STAMP OF APPROVAL OF PLANS

Approved Subject to the condition mentioned in this office permission
Letter no. SRA/ENG/...
D. 10 FEB 2022
Executive Engineer
Slum Rehabilitation Authority

This cancels Approval to the Previous Plans sanctioned under no. SRA/ENG/3311/ME/PL/AP & ML & PL/AP Dated 4/03/2016

REVISION	DESCRIPTION	DATE	SIGNATURE

NORTH LINE

DESCRIPTION OF PROPOSAL AND PROPERTY
REVISION OF LOI DUE TO AMALGAMATION OF ADDITIONAL SLUM PLOT BEARING CTS.NO.368/A (PT) OF VILLAGE MOGRA, TALUKA ANDHERI, ANDHERI (EAST), MUMBAI 400 063 WITH ALREADY APPROVED S.R SCHEME ON PLOT BEARING C.T.S NO'S ... CTS NO 368/3(PT) OF VILLAGE MOGRA ... ROAD, ANDHERI, MUMBAI FOR "SHIV SAI SRA CHS ..."

NAME OF OWNER :-
M/S. AARC REAL ESTATE DEVELOPERS PVT. LTD.

JOB NO.	DWG.NO.	DATE	SCALE	CHECKED BY	DRAWN BY
		27-12-2021	1:100	SANTOSH	PRASHANT

SIGNATURE, NAME & ADDRESS OF LICENCE SURVEYOR

ARCHVIEW ASSOCIATES
ENGINEERS & ARCHITECT
FLAT NO. 46/2250, SUPRABHAT CO. OP. HSG. SOCIETY, GANDHI NAGAR, NEAR MHADA OFFICE, BANDRA (E), MUMBAI-400 051.
Email: santoshzimute@yahoo.com