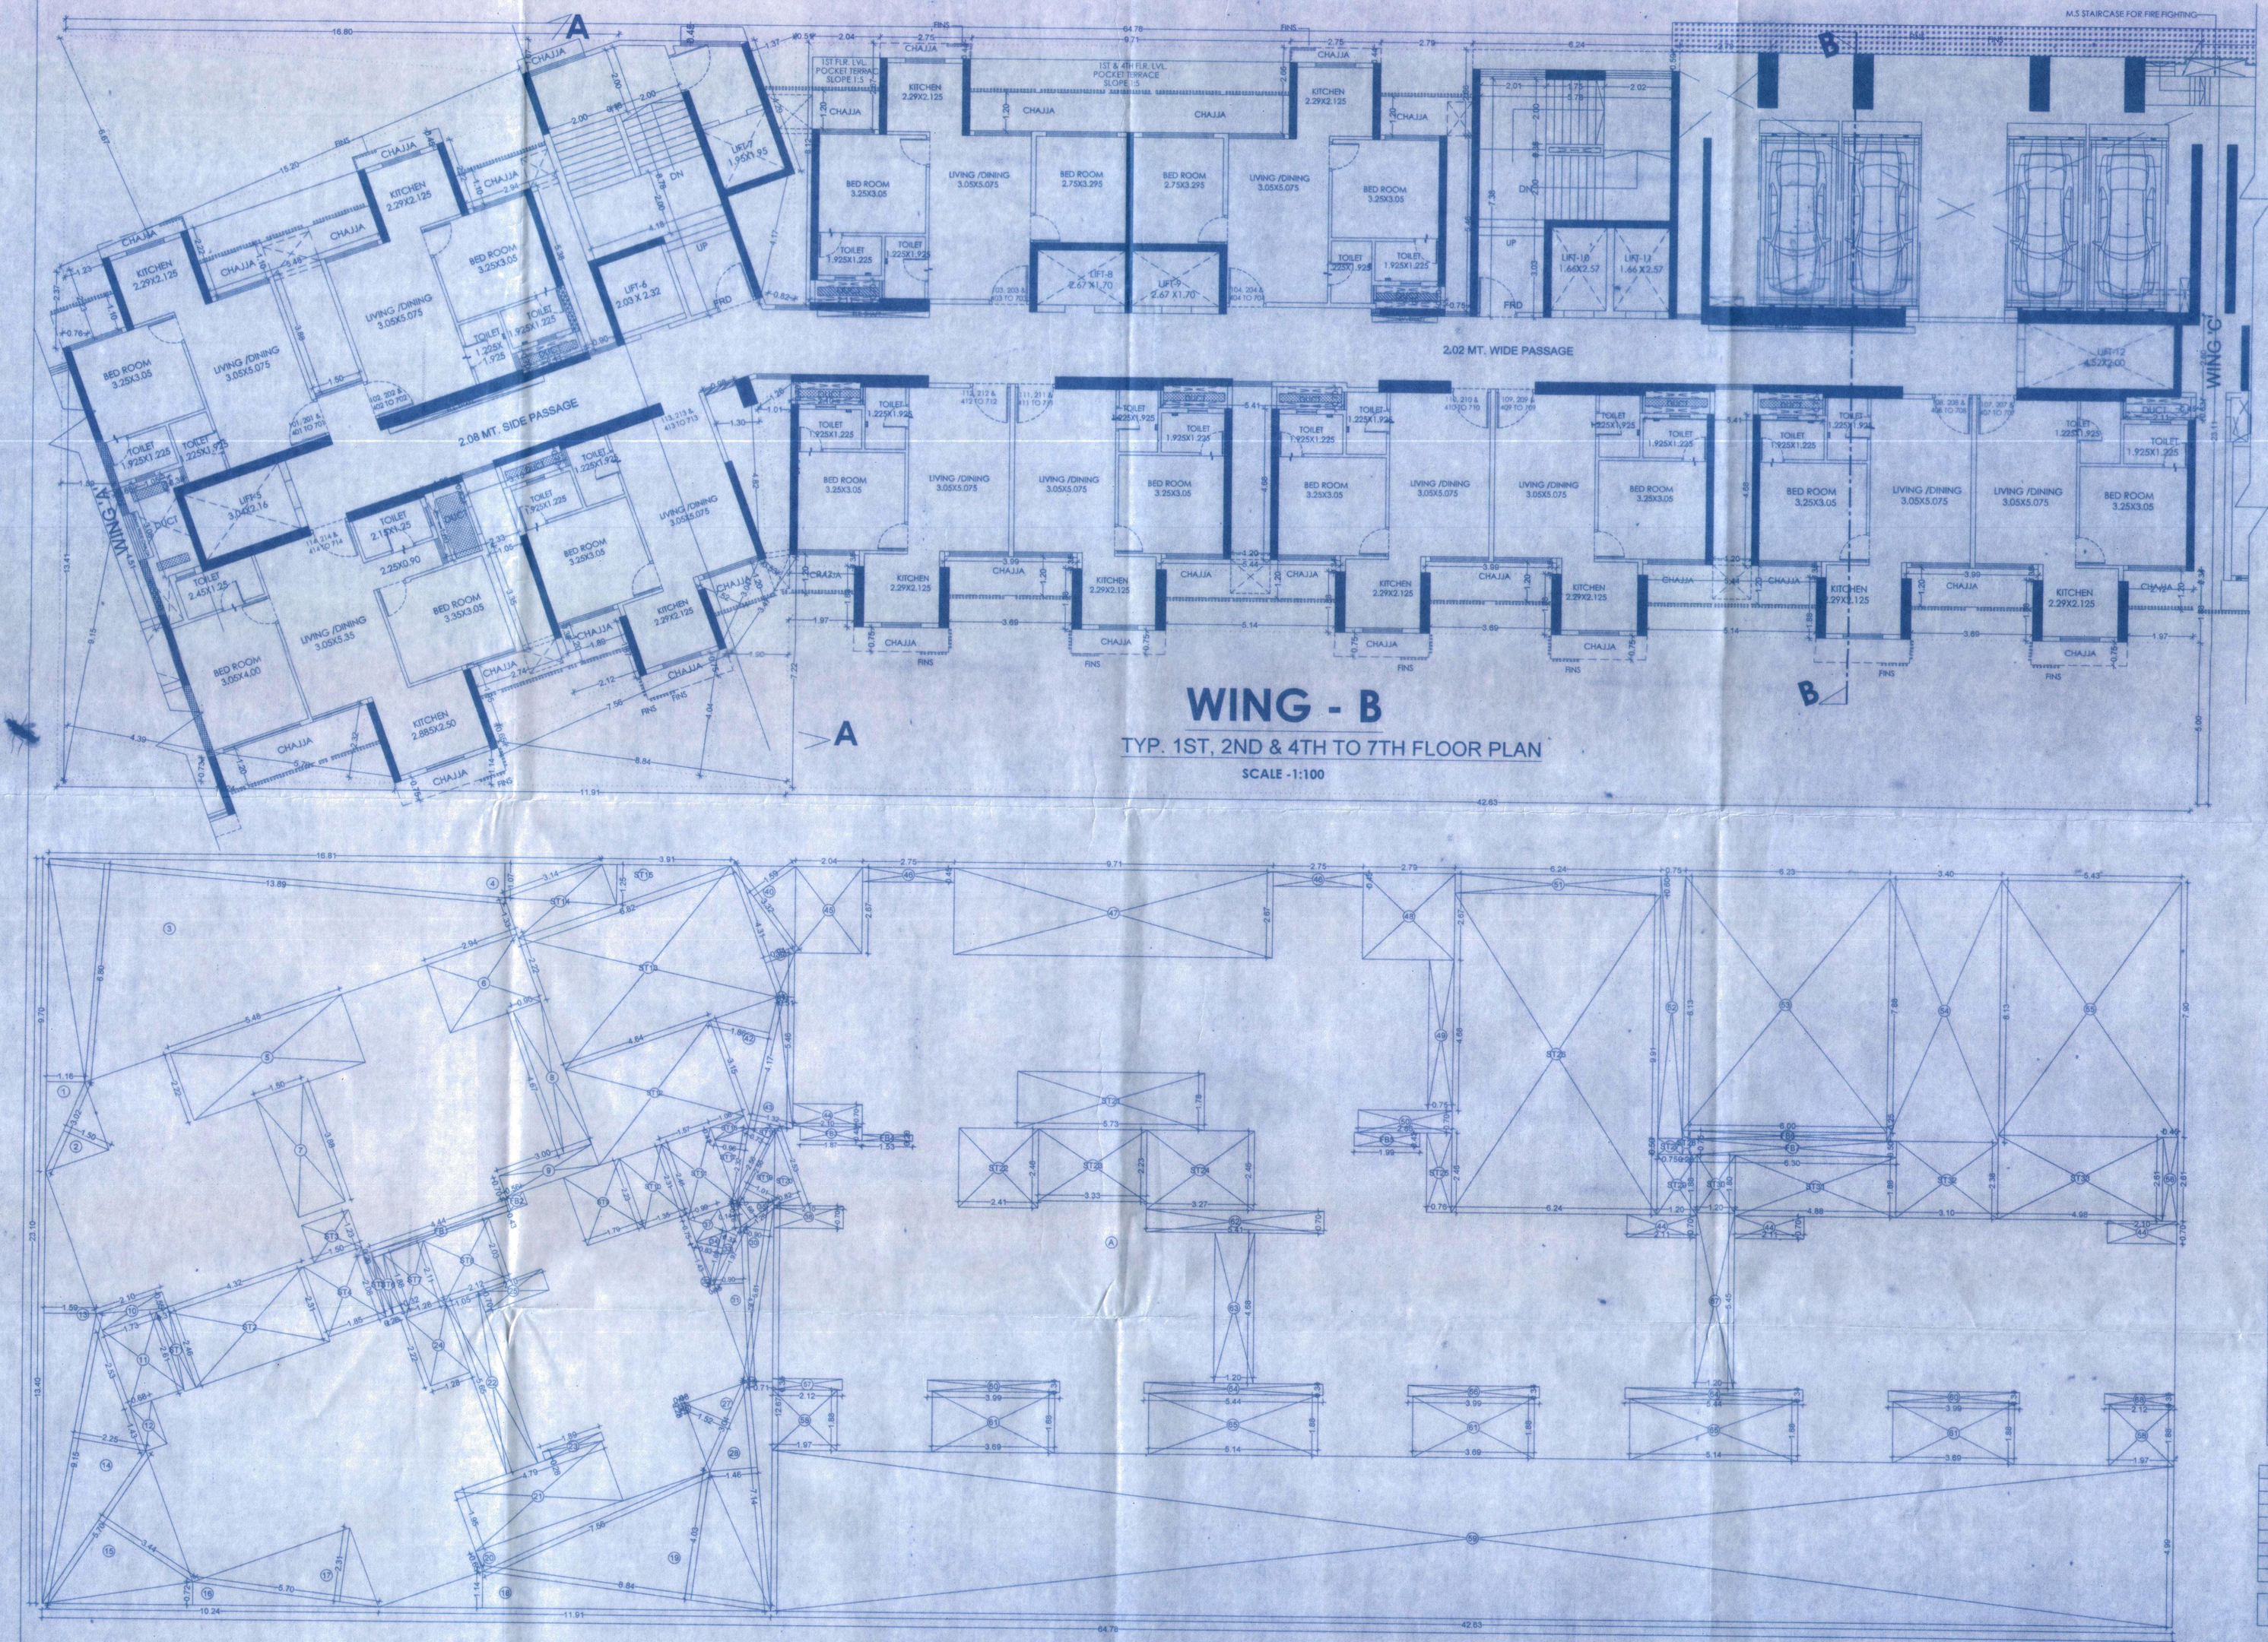

WING - B

TYP. 1ST, 2ND & 4TH TO 7TH FLOOR PLAN

SCALE -1:100

LINE DIAGRAM FOR TYP. 1ST, 2ND & 4TH TO 7TH FLOOR WING 'B'

SCALE -1:100

BUILT UP AREA CALCULATION

TYP. 1ST, 2ND & 4TH TO 7TH FLOOR PLAN (SALE WING 'B')

A	64.78	X	23.10	X	1 NO	=	1496.42 SQ.MT.
				TOTAL ADDITION		=	1496.42 SQ.MT. X

DEDUCTIONS

1	1/2	X	9.70	X	1.16	X 1 NO	=	5.63 SQ.MT.
2	1/2	X	3.02	X	1.50	X 1 NO	=	2.27 SQ.MT.
3	1/2	X	13.89	X	6.80	X 1 NO	=	47.23 SQ.MT.
4	1/2	X	16.81	X	1.07	X 1 NO	=	8.99 SQ.MT.
5	2.22	X	5.48	X	1 NO		=	12.17 SQ.MT.
6	2.94	X	2.22	X	1 NO		=	6.53 SQ.MT.
7	1.50	X	3.88	X	1 NO		=	5.82 SQ.MT.
8	4.68	X	0.90	X	1 NO		=	4.21 SQ.MT.
9	0.70	X	3.01	X	1 NO		=	2.11 SQ.MT.
10	0.55	X	2.11	X	1 NO		=	1.16 SQ.MT.
11	2.53	X	1.73	X	1 NO		=	4.38 SQ.MT.
12	1.43	X	0.68	X	1 NO		=	0.97 SQ.MT.
13	1/2	X	13.40	X	1.59	X 1 NO	=	10.65 SQ.MT.
14	1/2	X	9.15	X	2.25	X 1 NO	=	10.29 SQ.MT.
15	1/2	X	5.70	X	3.44	X 1 NO	=	9.80 SQ.MT.
16	1/2	X	10.24	X	0.72	X 1 NO	=	3.69 SQ.MT.
17	1/2	X	5.70	X	2.31	X 1 NO	=	6.58 SQ.MT.
18	1/2	X	11.91	X	1.14	X 1 NO	=	6.79 SQ.MT.
19	1/2	X	8.84	X	4.03	X 1 NO	=	17.81 SQ.MT.
20	1/2	X	7.57	X	0.65	X 1 NO	=	2.46 SQ.MT.
21	1.97	X	4.79	X	1 NO		=	9.44 SQ.MT.
22	5.65	X	1.05	X	1 NO		=	5.93 SQ.MT.
23	0.28	X	1.89	X	1 NO		=	0.53 SQ.MT.
24	1.28	X	2.22	X	1 NO		=	2.84 SQ.MT.
25	0.70	X	2.11	X	1 NO		=	1.48 SQ.MT.
26	0.28	X	0.08	X	1 NO		=	0.02 SQ.MT.
27	1/2	X	3.04	X	1.52	X 1 NO	=	2.31 SQ.MT.
28	1/2	X	7.14	X	2.46	X 1 NO	=	8.21 SQ.MT.
29	1/2	X	12.67	X	0.71	X 1 NO	=	4.50 SQ.MT.
30	1/2	X	5.61	X	0.90	X 1 NO	=	2.52 SQ.MT.
31	1/2	X	4.62	X	0.90	X 1 NO	=	2.17 SQ.MT.
32	1/2	X	1.43	X	0.08	X 1 NO	=	0.06 SQ.MT.
33	1/2	X	1.97	X	0.33	X 1 NO	=	0.33 SQ.MT.
34	1/2	X	1.69	X	0.83	X 1 NO	=	0.70 SQ.MT.
35	1/2	X	1.26	X	0.68	X 1 NO	=	0.43 SQ.MT.
36	1/2	X	0.76	X	0.14	X 1 NO	=	0.05 SQ.MT.
37	0.81	X	0.99	X	1 NO		=	0.80 SQ.MT.
38	0.70	X	2.11	X	1 NO		=	1.48 SQ.MT.
39	1/2	X	4.31	X	0.94	X 1 NO	=	2.03 SQ.MT.
40	1/2	X	3.32	X	1.59	X 1 NO	=	2.64 SQ.MT.
41	1/2	X	5.46	X	0.51	X 1 NO	=	1.39 SQ.MT.
42	1/2	X	4.17	X	1.86	X 1 NO	=	3.86 SQ.MT.
43	1/2	X	4.17	X	1.32	X 1 NO	=	2.75 SQ.MT.
44	2.11	X	0.70	X	4 NOS		=	5.91 SQ.MT.
45	2.04	X	2.67	X	1 NO		=	5.45 SQ.MT.
46	2.75	X	0.45	X	2 NOS		=	2.48 SQ.MT.
47	9.71	X	2.68	X	1 NO		=	26.02 SQ.MT.
48	2.79	X	2.68	X	1 NO		=	7.48 SQ.MT.
49	0.75	X	4.68	X	1 NO		=	3.51 SQ.MT.
50	2.86	X	0.70	X	1 NO		=	2.00 SQ.MT.
51	6.24	X	0.60	X	1 NO		=	3.74 SQ.MT.
52	0.75	X	8.13	X	1 NO		=	6.10 SQ.MT.
53	6.23	X	7.88	X	1 NO		=	49.09 SQ.MT.
54	3.40	X	8.13	X	1 NO		=	27.64 SQ.MT.
55	5.43	X	7.90	X	1 NO		=	42.90 SQ.MT.
56	0.45	X	2.61	X	1 NO		=	1.17 SQ.MT.
57	2.42	X	0.35	X	1 NO		=	0.74 SQ.MT.
58	1.97	X	1.88	X	2 NOS		=	7.41 SQ.MT.
59	42.63	X	4.99	X	1 NO		=	212.72 SQ.MT.
60	3.99	X	0.35	X	2 NOS		=	2.79 SQ.MT.
61	3.69	X	1.88	X	3 NOS		=	20.81 SQ.MT.
62	5.41	X	0.70	X	1 NO		=	3.79 SQ.MT.
63	1.20	X	4.68	X	1 NO		=	5.62 SQ.MT.
64	5.44	X	0.35	X	2 NOS		=	3.81 SQ.MT.
65	5.14	X	1.68	X	2 NOS		=	19.33 SQ.MT.
66	3.99	X	0.34	X	1 NO		=	1.36 SQ.MT.
67	1.20	X	5.45	X	1 NO		=	6.54 SQ.MT.
68	2.12	X	0.35	X	1 NO		=	0.74 SQ.MT.
				TOTAL DEDUCTION		=	692.18 SQ.MT.	Y1
TOTAL CONSTRUCTION AREA [X - Y1]						=	804.24 SQ.MT.	X1

STAIRCASE AREA CALCULATION

ST1	2.61	X	0.37	X	1 NO	=	0.97 SQ.MT.
ST2	2.46	X	4.32	X	1 NO	=	10.63 SQ.MT.
ST3	1.50	X	1.23	X	1 NO	=	1.85 SQ.MT.
ST4	1.85	X	2.31	X	1 NO	=	4.27 SQ.MT.
ST5	0.23	X	2.08	X	1 NO	=	0.48 SQ.MT.
ST6	0.32	X	1.88	X	1 NO	=	0.60 SQ.MT.
ST7	1.28	X	2.11	X	1 NO	=	2.70 SQ.MT.
ST8	2.12	X	2.03	X	1 NO	=	4.30 SQ.MT.
ST9	1.79	X	2.23	X	1 NO	=	3.99 SQ.MT.
ST10	1.35	X	2.31	X	1 NO	=	3.12 SQ.MT.
ST11	1.57	X	2.46	X	1 NO	=	3.86 SQ.MT.
ST12	4.64	X	3.15	X	1 NO	=	14.62 SQ.MT.
ST13	6.83	X	4.31	X	1 NO	=	29.44 SQ.MT.
ST14	1.33	X	3.14	X	1 NO	=	4.18 SQ.MT.
ST15	1/2 X	3.91	X	1.28	X 1 NO	=	2.44 SQ.MT.
ST16	0.41	X	1.08	X	1 NO	=	0.44 SQ.MT.
ST17	1/2 X	2.32	X	0.98	X 1 NO	=	1.11 SQ.MT.
ST18	1/2 X	2.56	X	0.73	X 1 NO	=	0.93 SQ.MT.
ST19	1/2 X	2.56	X	1.01	X 1 NO	=	1.29 SQ.MT.
ST20	1/2 X	2.53	X	0.82	X 1 NO	=	1.04 SQ.MT.
ST21	5.73	X	1.78	X	1 NO	=	10.20 SQ.MT.
ST22	2.42	X	2.46	X	1 NO	=	5.95 SQ.MT.
ST23	3.33	X	2.23	X	1 NO	=	7.43 SQ.MT.
ST24	3.27	X	2.46	X	1 NO	=	8.04 SQ.MT.
ST25	0.78	X	2.45	X	1 NO	=	1.87 SQ.MT. Y2
ST26	6.24	X	9.91	X	1 NO	=	61.84 SQ.MT.
ST27	0.75	X	0.50	X	1 NO	=	0.38 SQ.MT.
ST28	0.23	X	0.78	X	1 NO	=	0.17 SQ.MT.
ST29	1.20	X	1.88	X	1 NO	=	2.26 SQ.MT.
ST30	1.20	X	1.80	X	1 NO	=	2.16 SQ.MT.
ST31	4.88	X	1.88	X	1 NO	=	9.17 SQ.MT.
ST32	3.10	X	2.38	X	1 NO	=	7.38 SQ.MT.
ST33	4.98	X	2.61	X	1 NO	=	13.00 SQ.MT.
TOTAL STAIRCASE AREA						=	222.11 SQ.MT.

E.D. & F.D. AREA CALCULATION

FB1	0.20	X	4.44	X	1 NO	=	0.89 SQ.MT.
FB2	0.43	X	0.56	X	1 NO	=	0.24 SQ.MT.
FB3	1.87	X	0.43	X	1 NO	=	0.80 SQ.MT.
FB4	1.53	X	0.20	X	1 NO	=	0.31 SQ.MT.
FB5	1.99	X	0.43	X	1 NO	=	0.86 SQ.MT.
FB6	6.00	X	0.25	X	1 NO	=	1.50 SQ.MT.
FB7	6.30	X	0.50	X	1 NO	=	3.15 SQ.MT.
TOTAL E.D. & F.D. AREA						=	7.75 SQ.MT. Y3

NET BUILT UP AREA [X1 - (Y2+Y3)]	=	574.38 SQ.MT.

SALE BLDG. NO. - 1 WING 'B' 07/22

TYP. 1ST, 2ND & 4TH TO 7TH FLOOR PLAN AREA LINE DIAGRAM & CALCULATION

This copies Approval to the previous Plans Sanctioned under no. SRA/ENG/13634/MHL&STGL/PS/AP dated 09/09/2021

Approved Subject to the condition Mentioned in this office permission Letter no. SRA/ENG/13634/MHL&STGL/PS/AP Dt. 21 APR 2022

Executive Engineer
Slum Rehabilitation Authority

PROFORMA - B

STAMP OF DATE OF APPROVAL OF PLAN

DESCRIPTION OF PROPOSAL & PROPERTY

PROPOSED S. R. SCHEME ON PLOT BEARING C.T.S. NOS. 49(pt), 50-A(pt), 50A/26 TO 50, 50A/67 TO 145 & 55 (pt) OF VILLAGE PAHADI GOREGAON (W)
FOR:-GANESH, TANAJI, OMKAR & KRANTI NAGAR C. H. S. (LTD.)

NORTH	JOB NO.	DRG. NO.	DRAWING TITLE
	SCALE	DATE	AREA STATEMENT
	AS MENTIONED	09/11/2021	SHEET NO.

NAME OF THE OWNER — SIGNATURE

M/s. REDDY BUILDERS & DEVELOPERS

NAME AND ADDRESS OF CONSULTANTS — SIGNATURE

HARDIK ASSOCIATES
LICENSED SURVEYOR & ENGINEERS
B-12, United CHS, Ramnagar Road , Bhandarwada
Malad (W), Mumbai - 400 064.
Cell No. 9324480567 / 9870253366

HARDIK ASSOCIATES LIC. NO. W/ADD/L/S