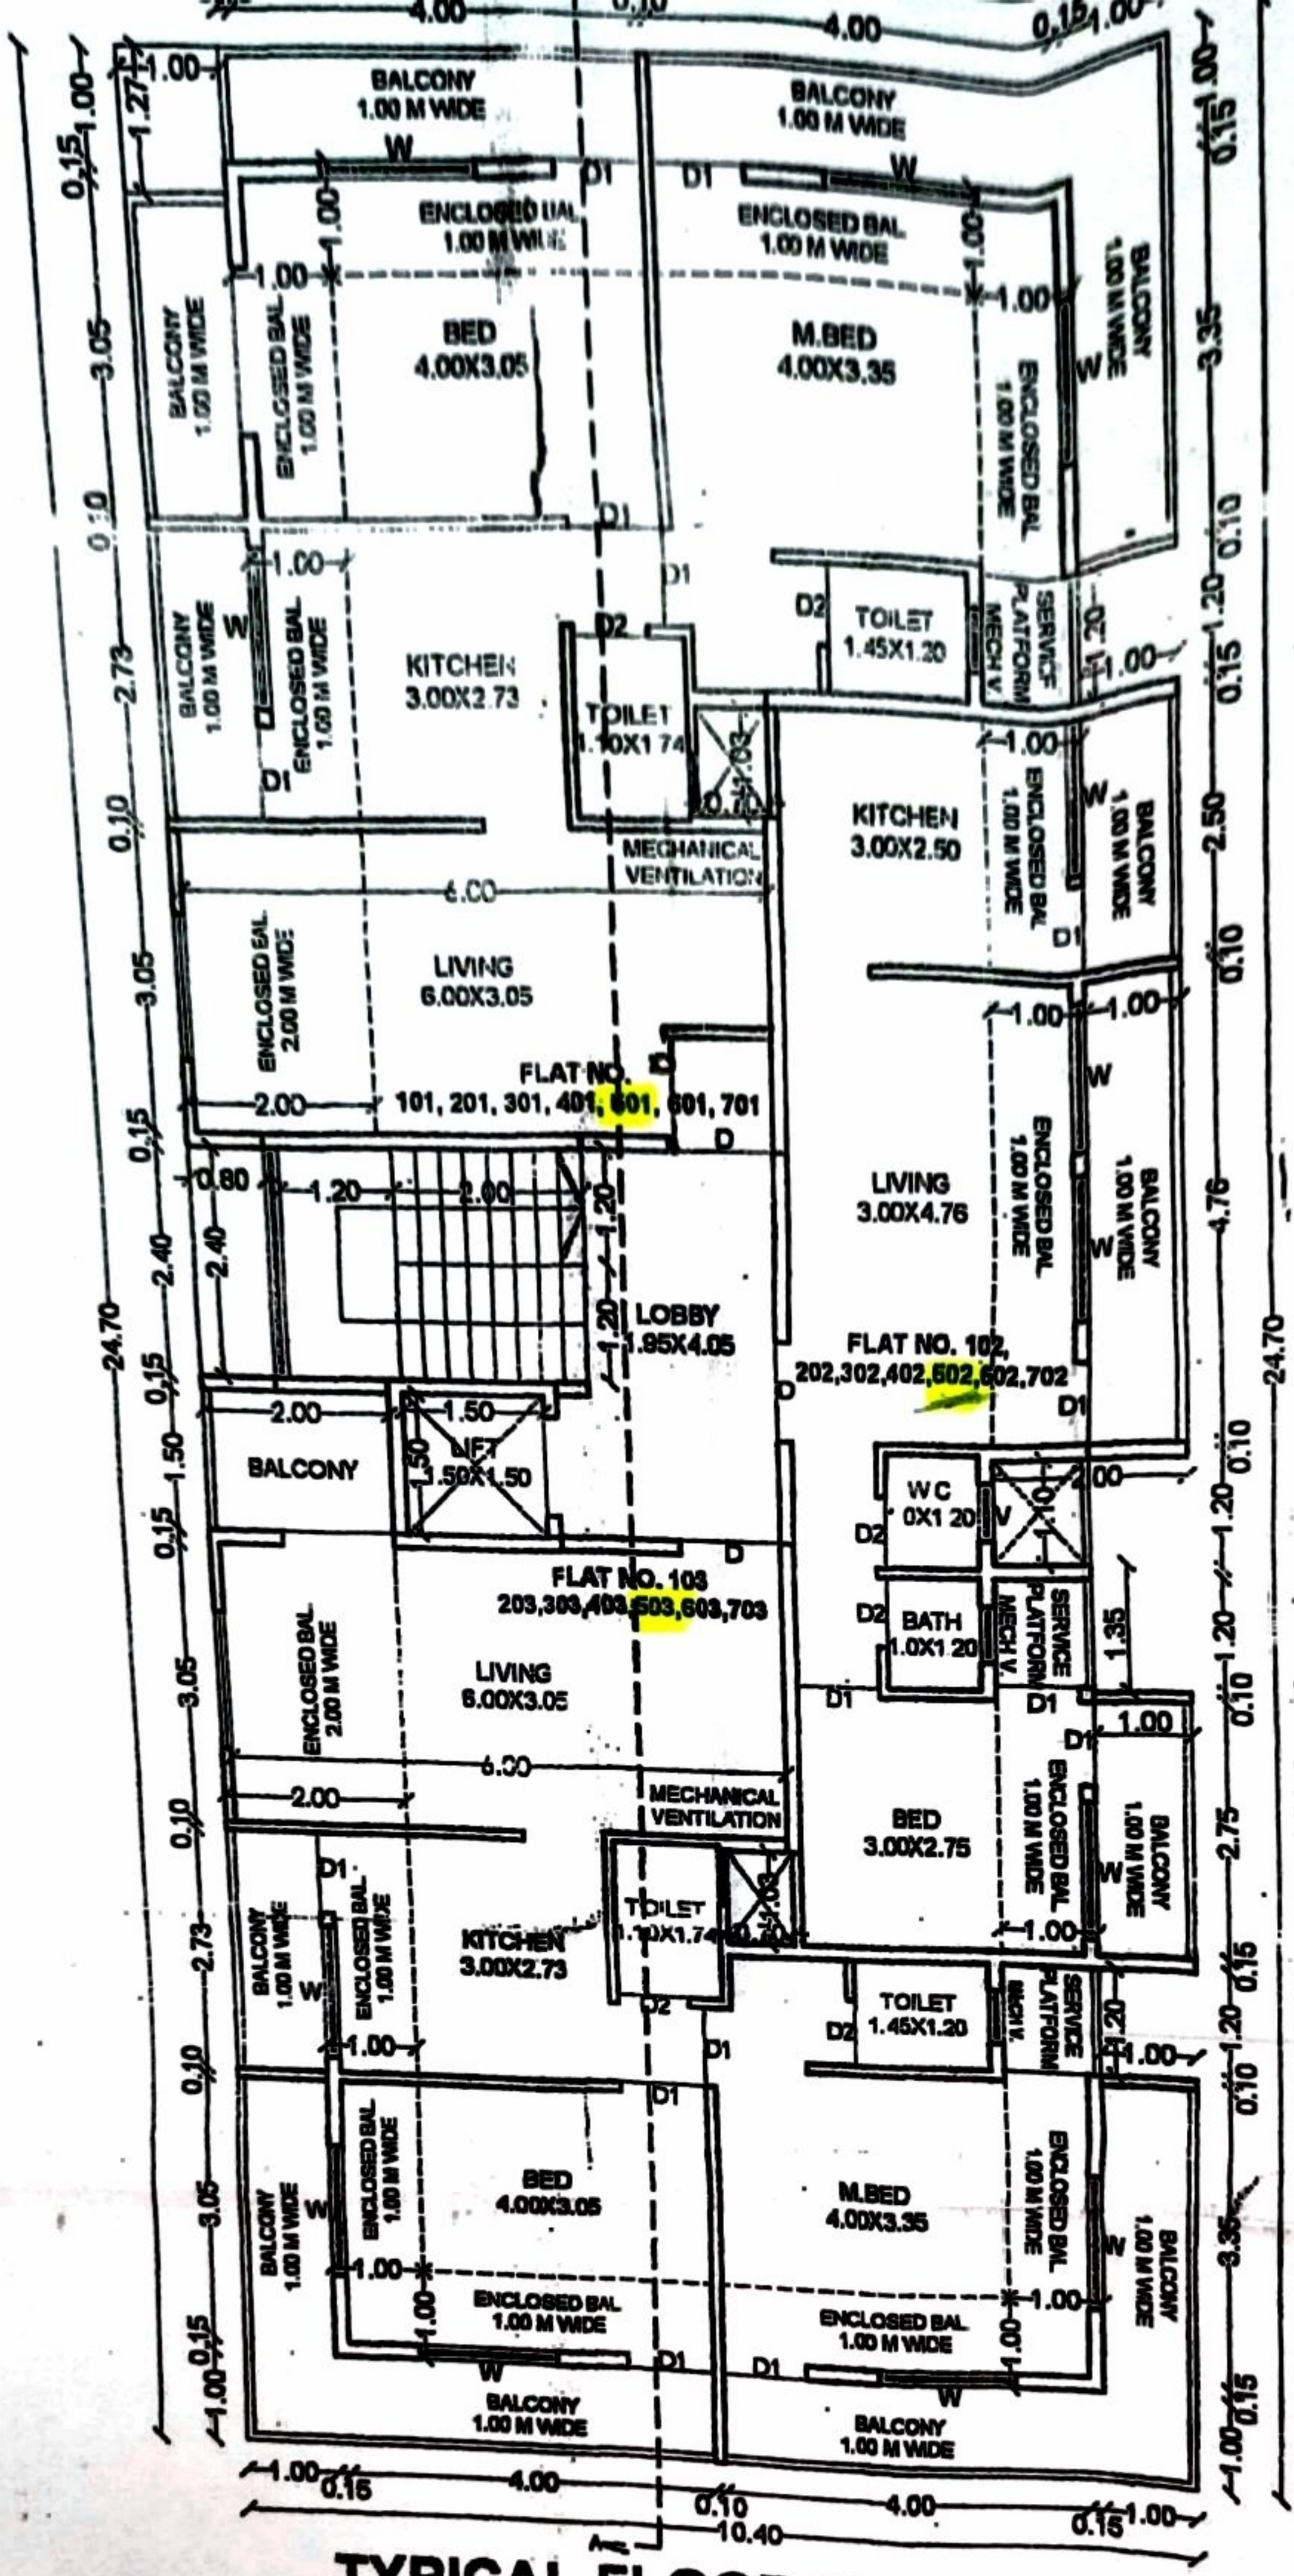

TYPICAL FLOOR PLAN
FOR 1ST TO 7TH FLOOR SCALE 1:100