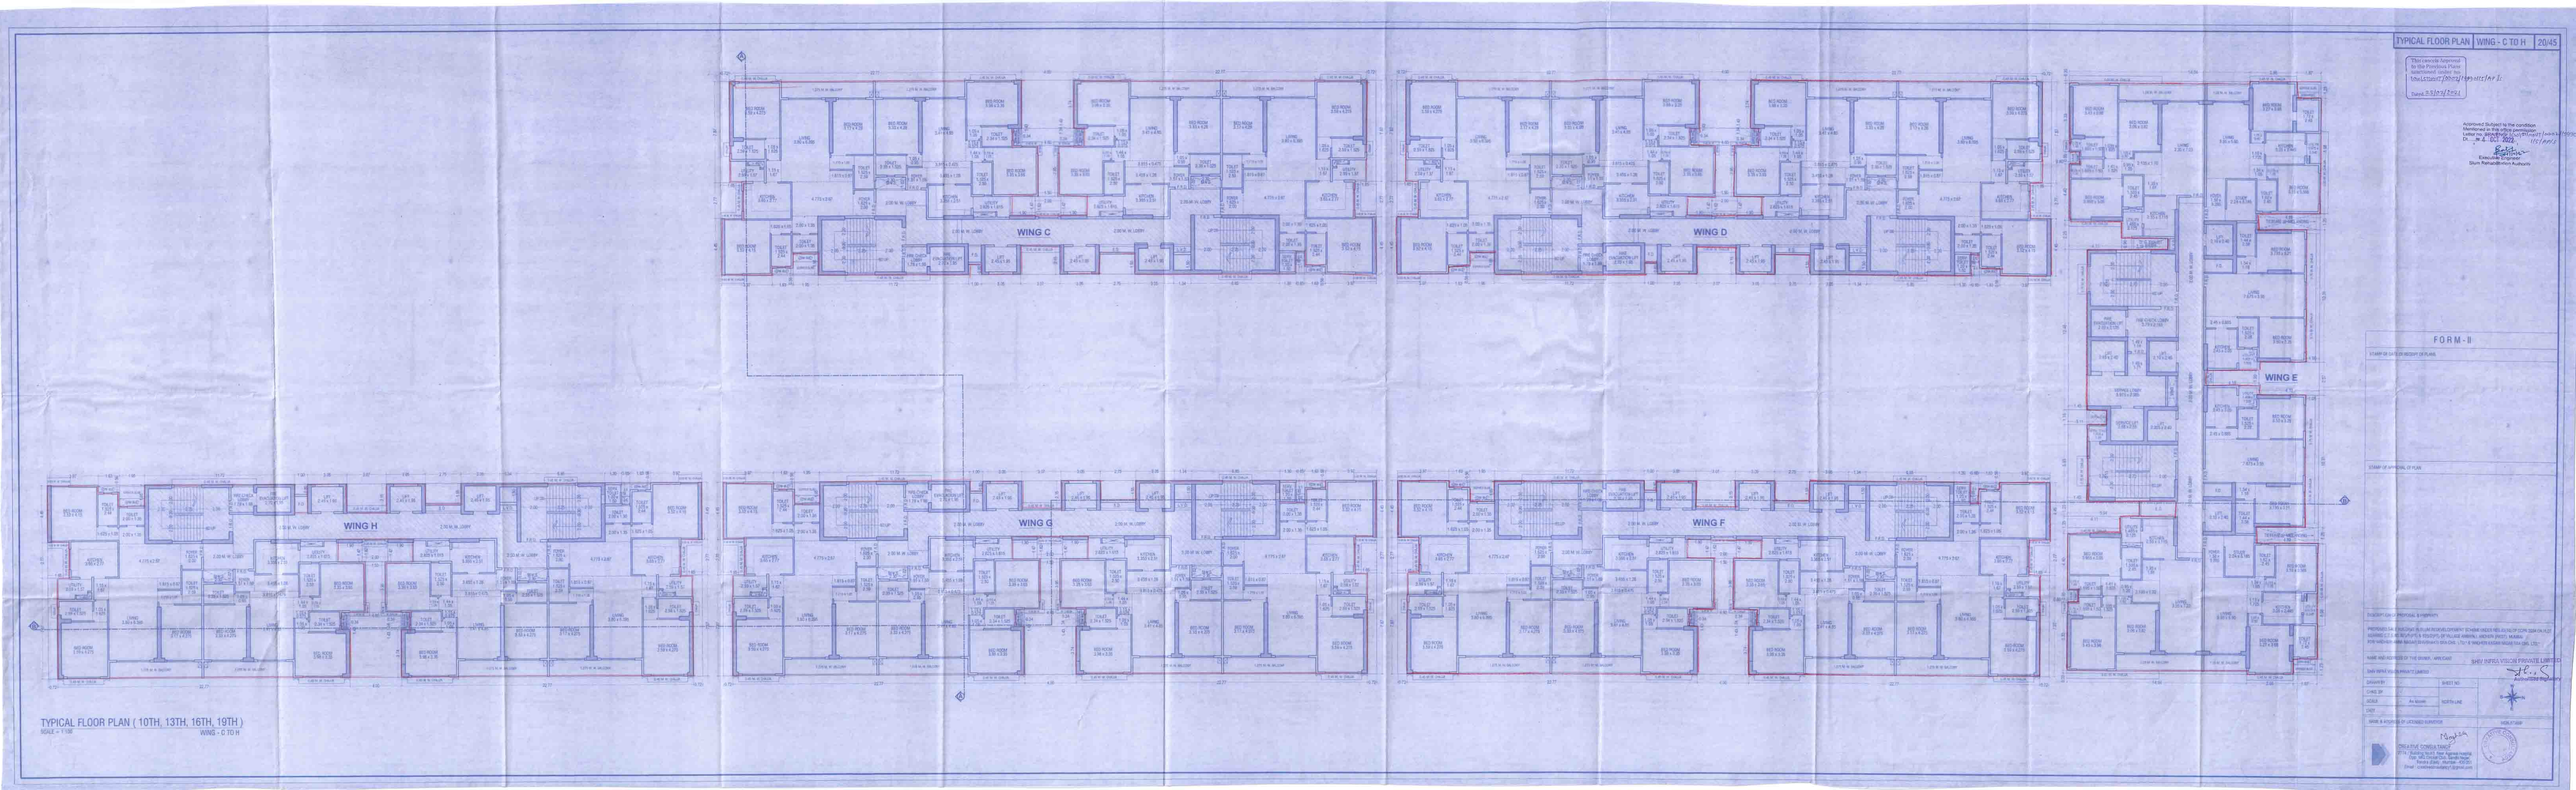
TYPICAL FLOOR PLAN | WING - C TO H | 20/45
Executive Engineer
FORM - II
STAMP OF DATE OF RECEIPT OF PLAN
STAMP OF APPROVAL OF PLAN
WING C
WING D
WING E
WING F
WING G
WING H
TYPICAL FLOOR PLAN ( 10TH, 13TH, 16TH, 19TH )
SCALE - 1:100
WING - C TO H
CREATIVE CONSULTANCY