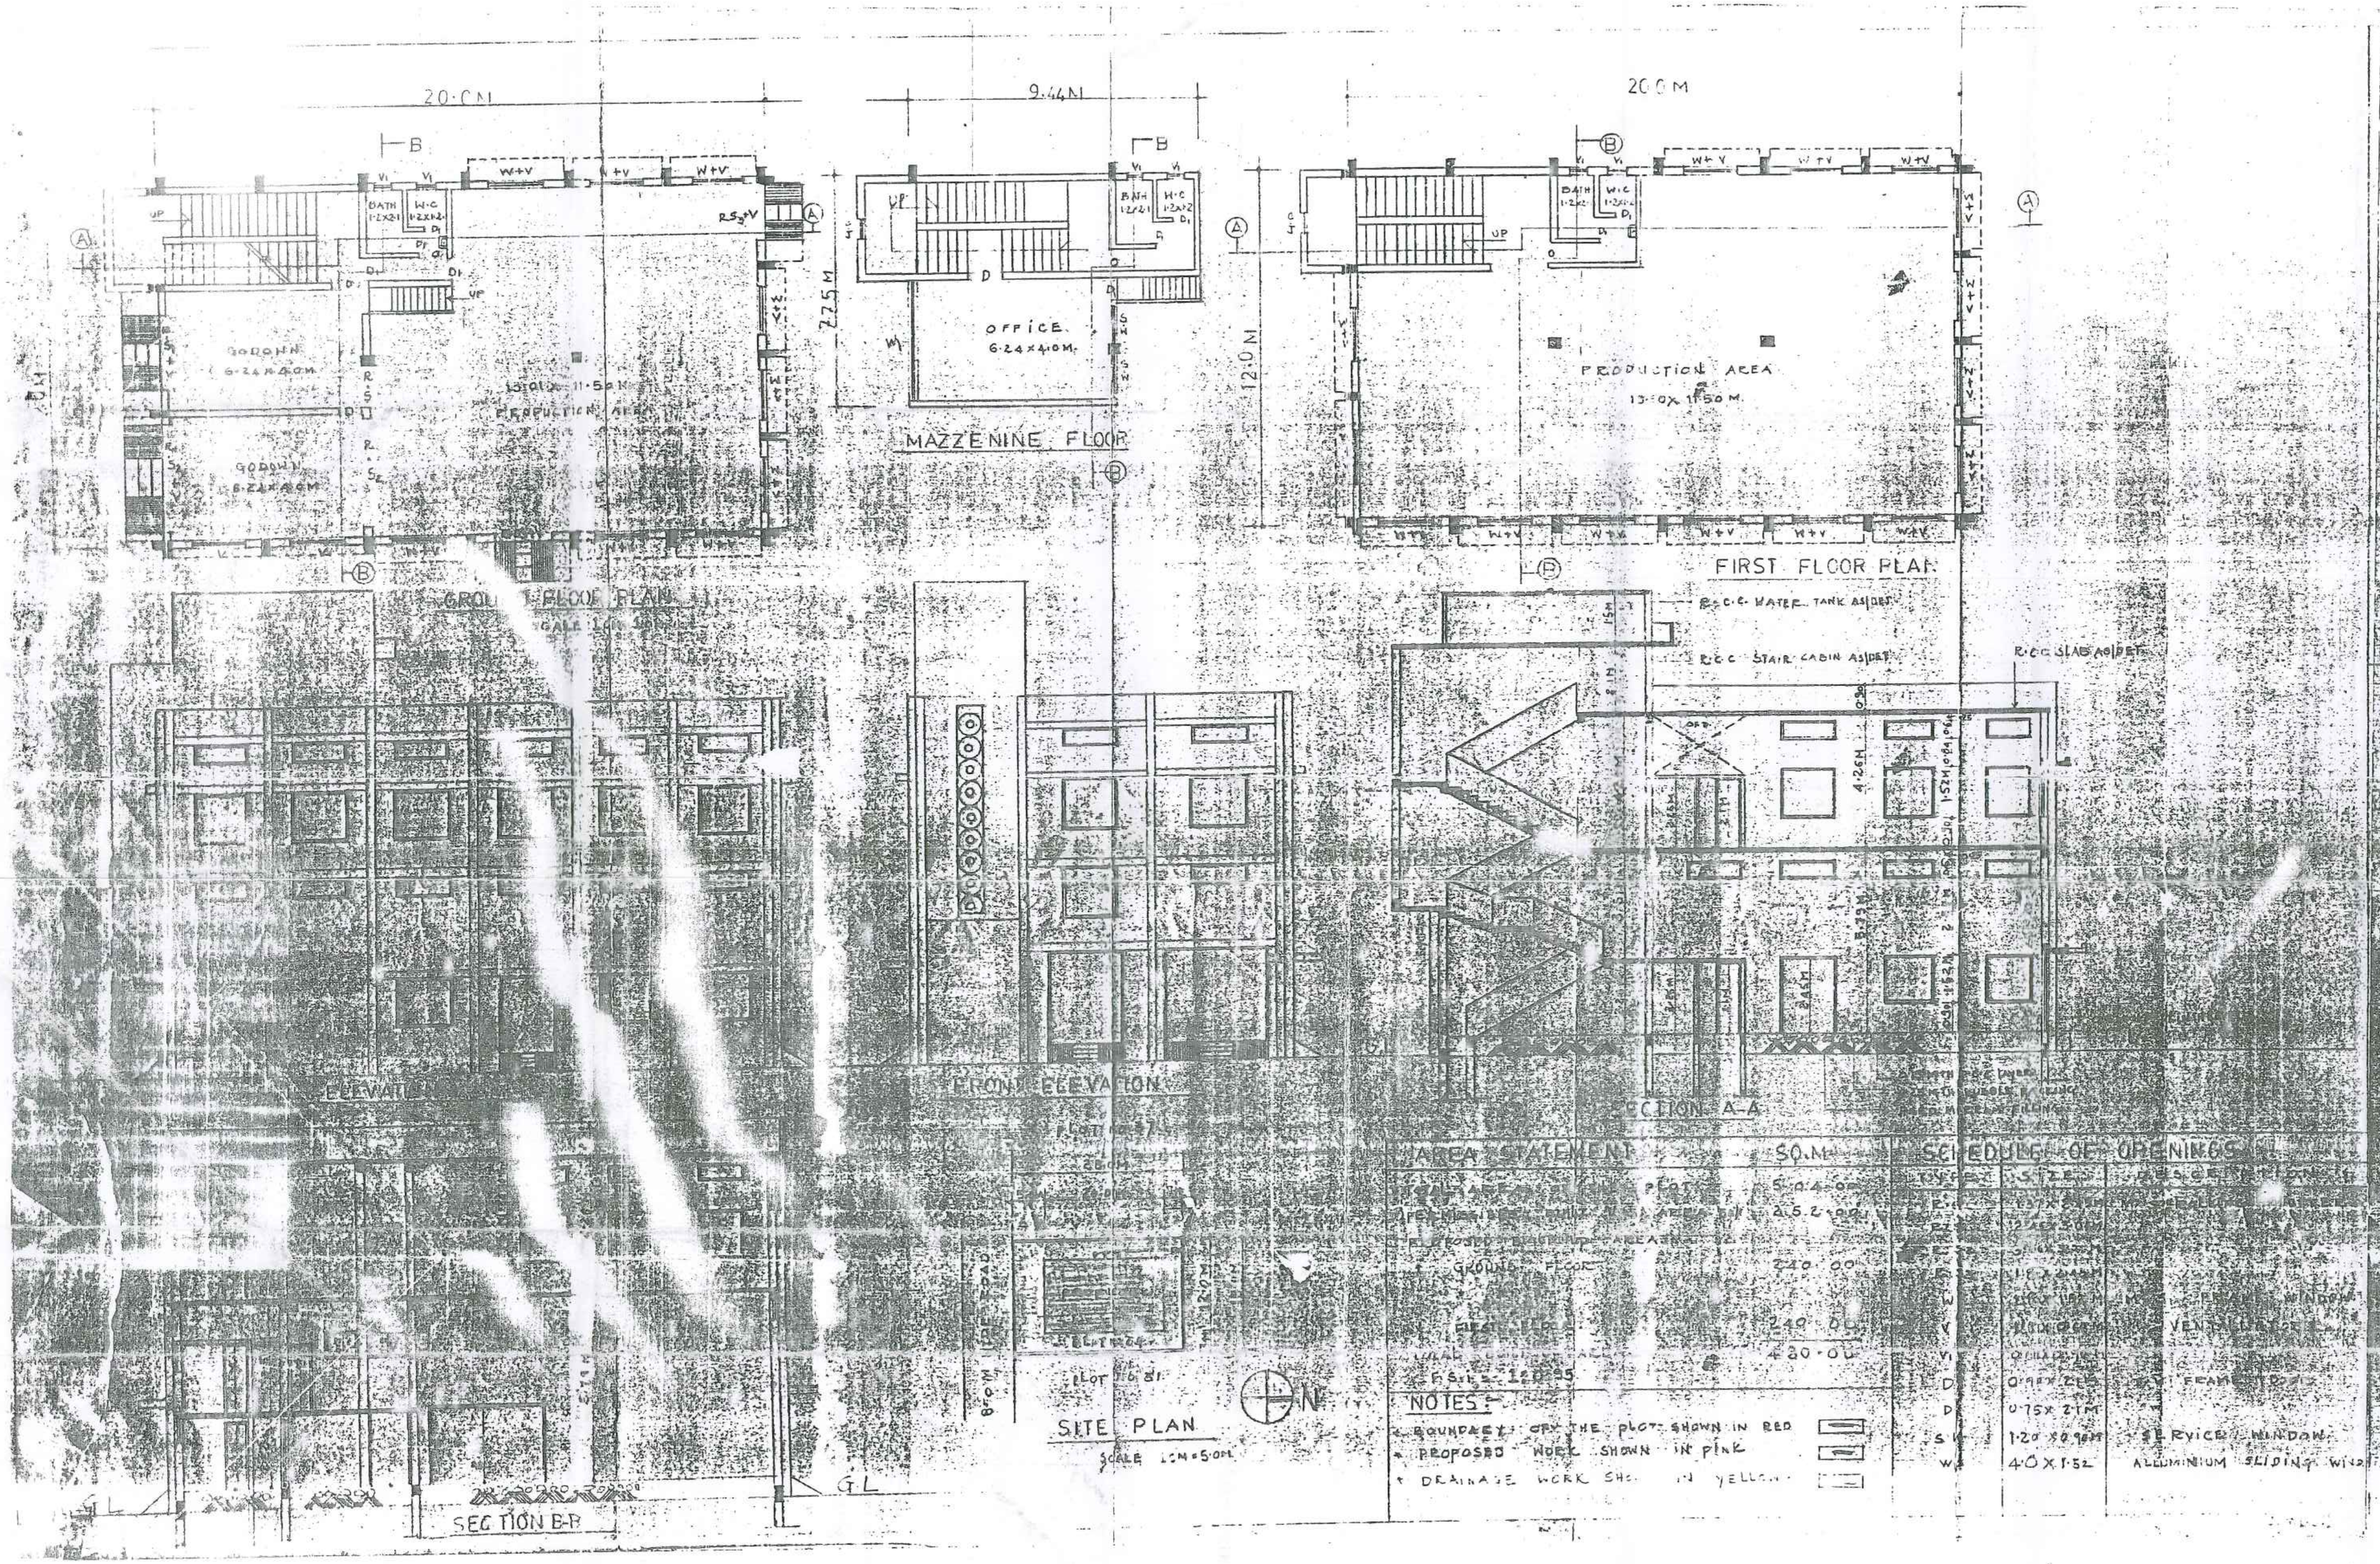

CERTIFICATE

This is to certify that the said plan is technically approved subject to the conditions laid down vide this office letter No. PWD/SD-II/PC-1/ 6094(A) dated. 30/3/88

Assistant Engineer
P. W. D. Sub-Division No. II,
Nani-Daman.

PROPOSED CONSTRUCTION OF FACTORY BUILDING OF PLOT NO. 34 OF SNO. 31/2B (1-00-00) AT BHIMPORE OUT DAMAN FOR M/S BHARAT COMPANY

BHARAT COMPANY

BUILDING MATERIAL
CHEMICAL MASTER
SILVASSA ROAD
BRANCH : 124 BIRLOS
PH. 64128 : ZAMPAR BAZAR
NANI DAMAN

PREPARED BY

TRUE COPY

TRUE COPY