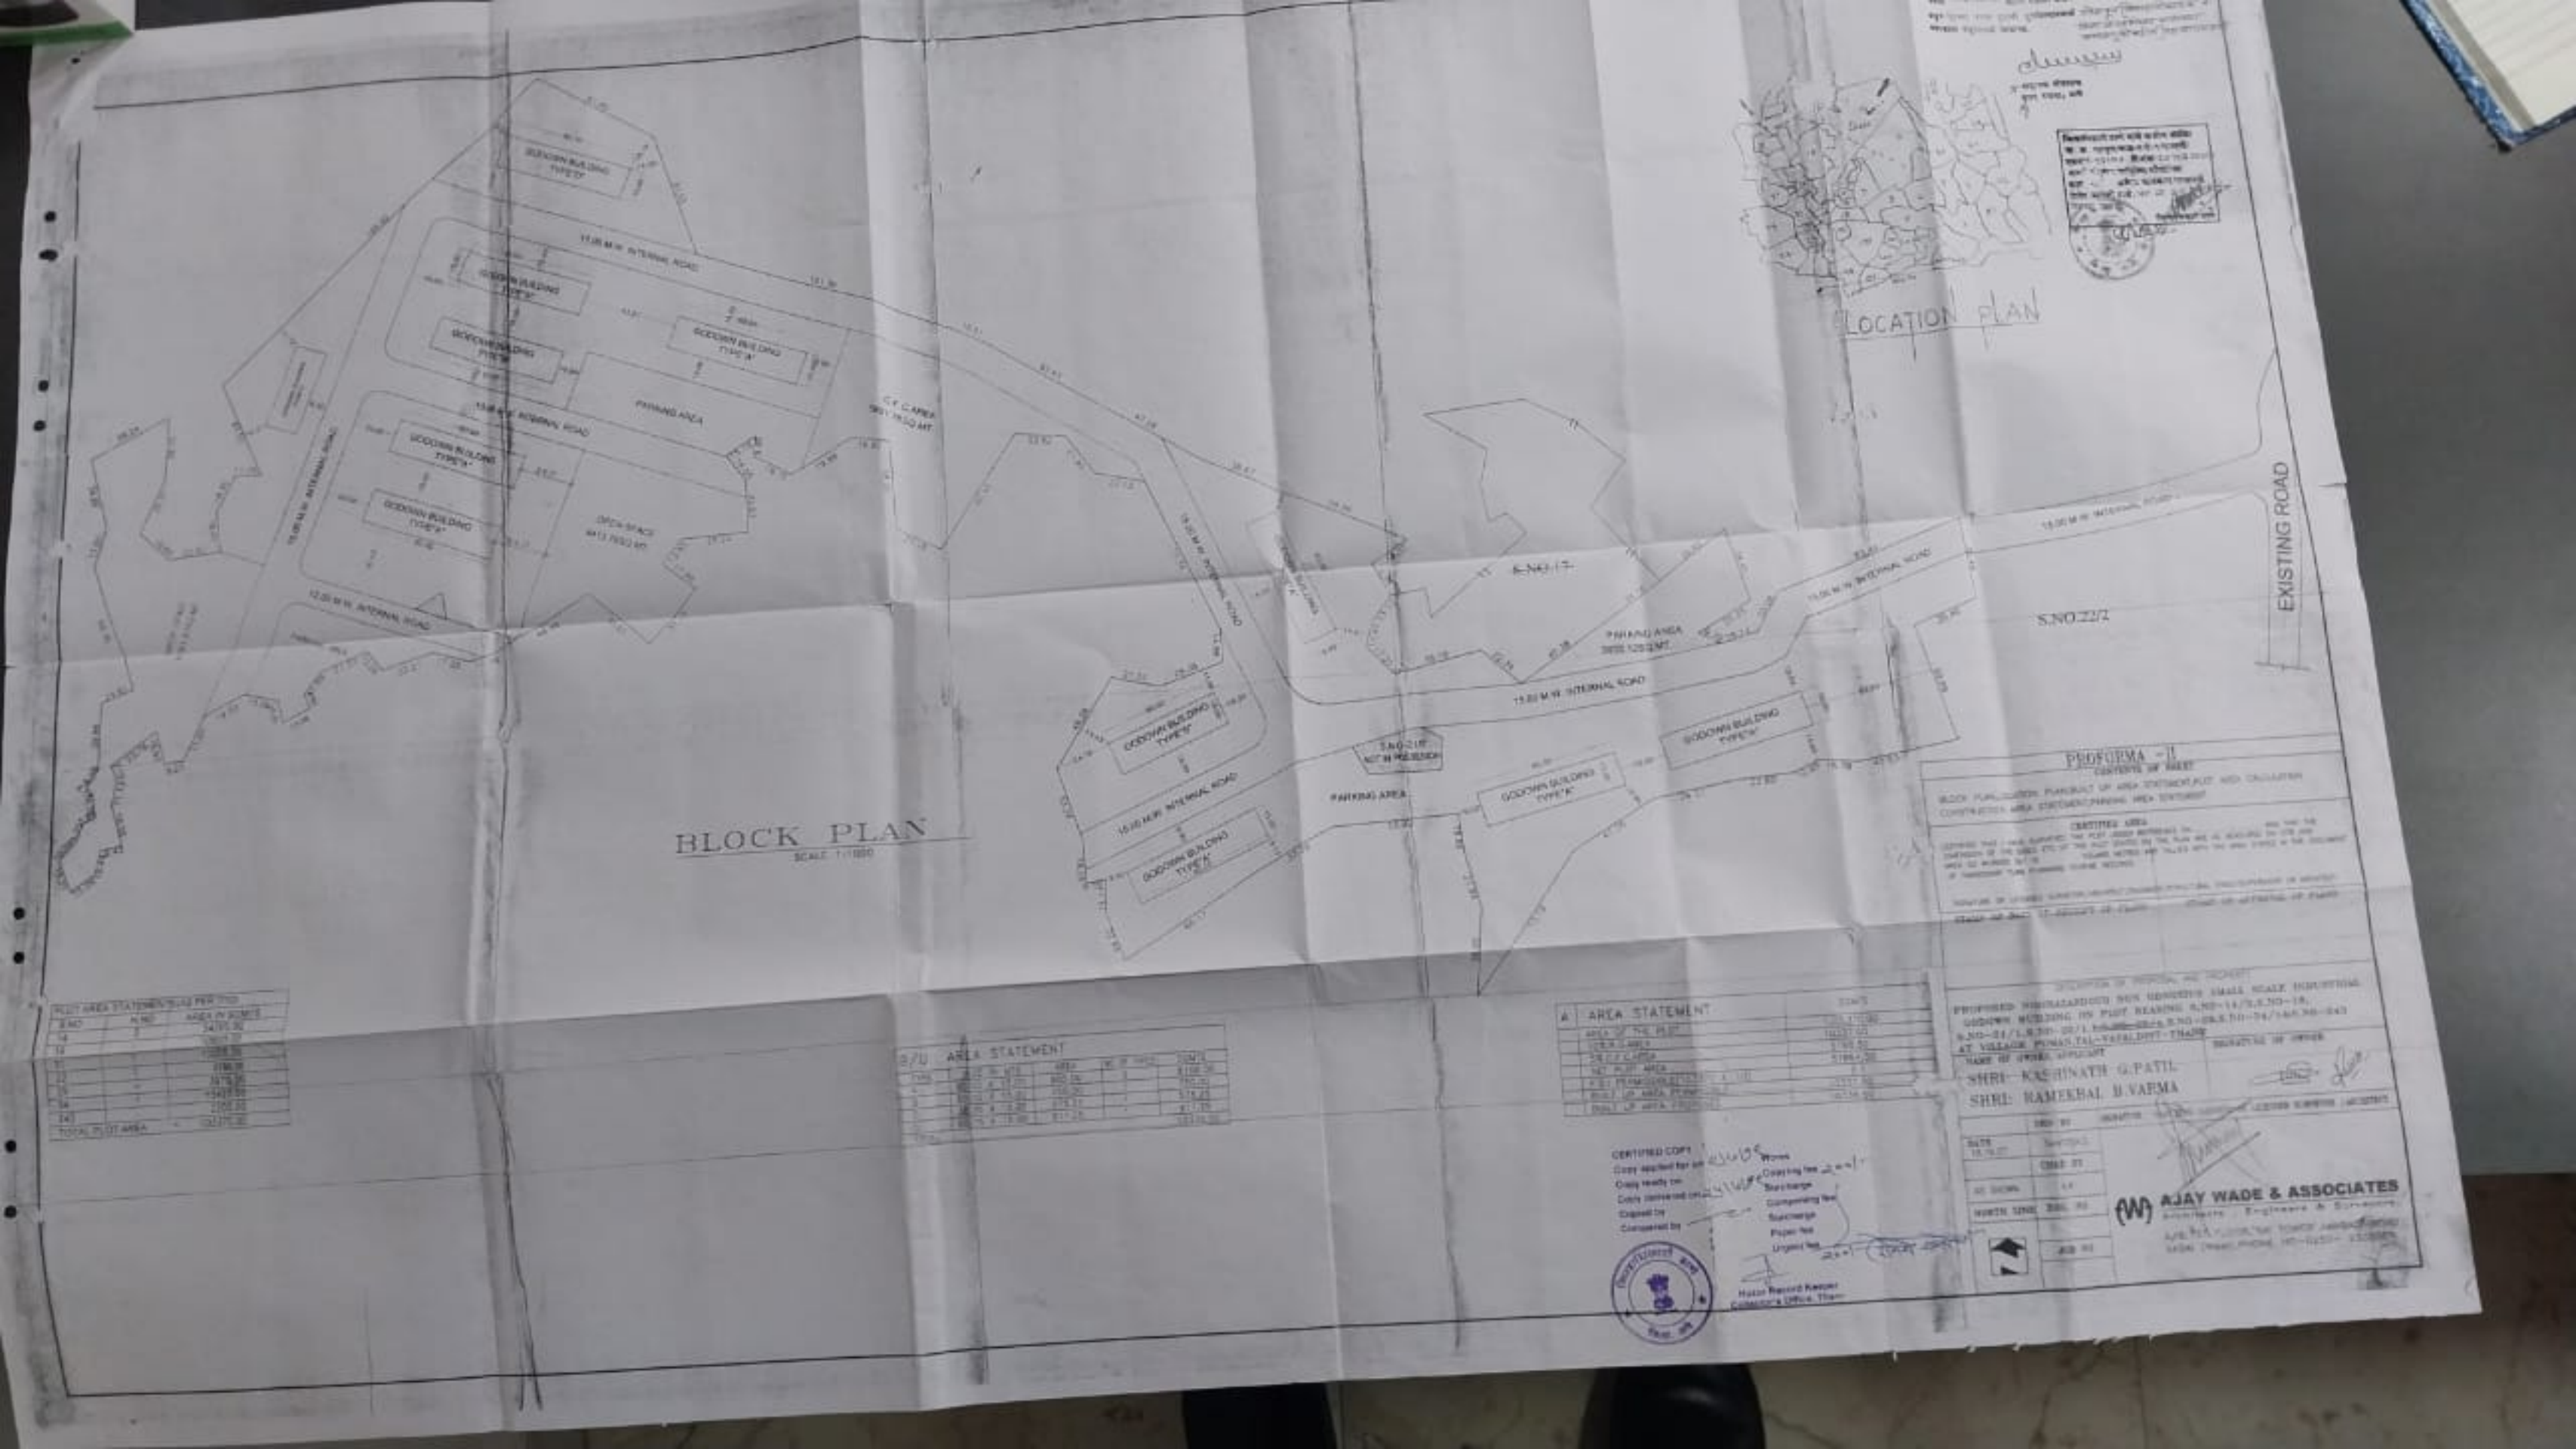
BLOCK PLAN
SCALE 1:1000
LOCATION PLAN
EXISTING ROAD
S.NO.22/2
S.NO.12
15.00 M.W. INTERNAL ROAD
12.00 M.W. INTERNAL ROAD
PARKING AREA
OPEN SPACE
GODOWN BUILDING TYPE"A"
GODOWN BUILDING TYPE"B"
GODOWN BUILDING TYPE"C"
GODOWN BUILDING TYPE"D"
PROFORMA - II
SHRI. KASHINATH G.PATIL
SHRI. RAMESHAL B.VARMA
AJAY WADE & ASSOCIATES