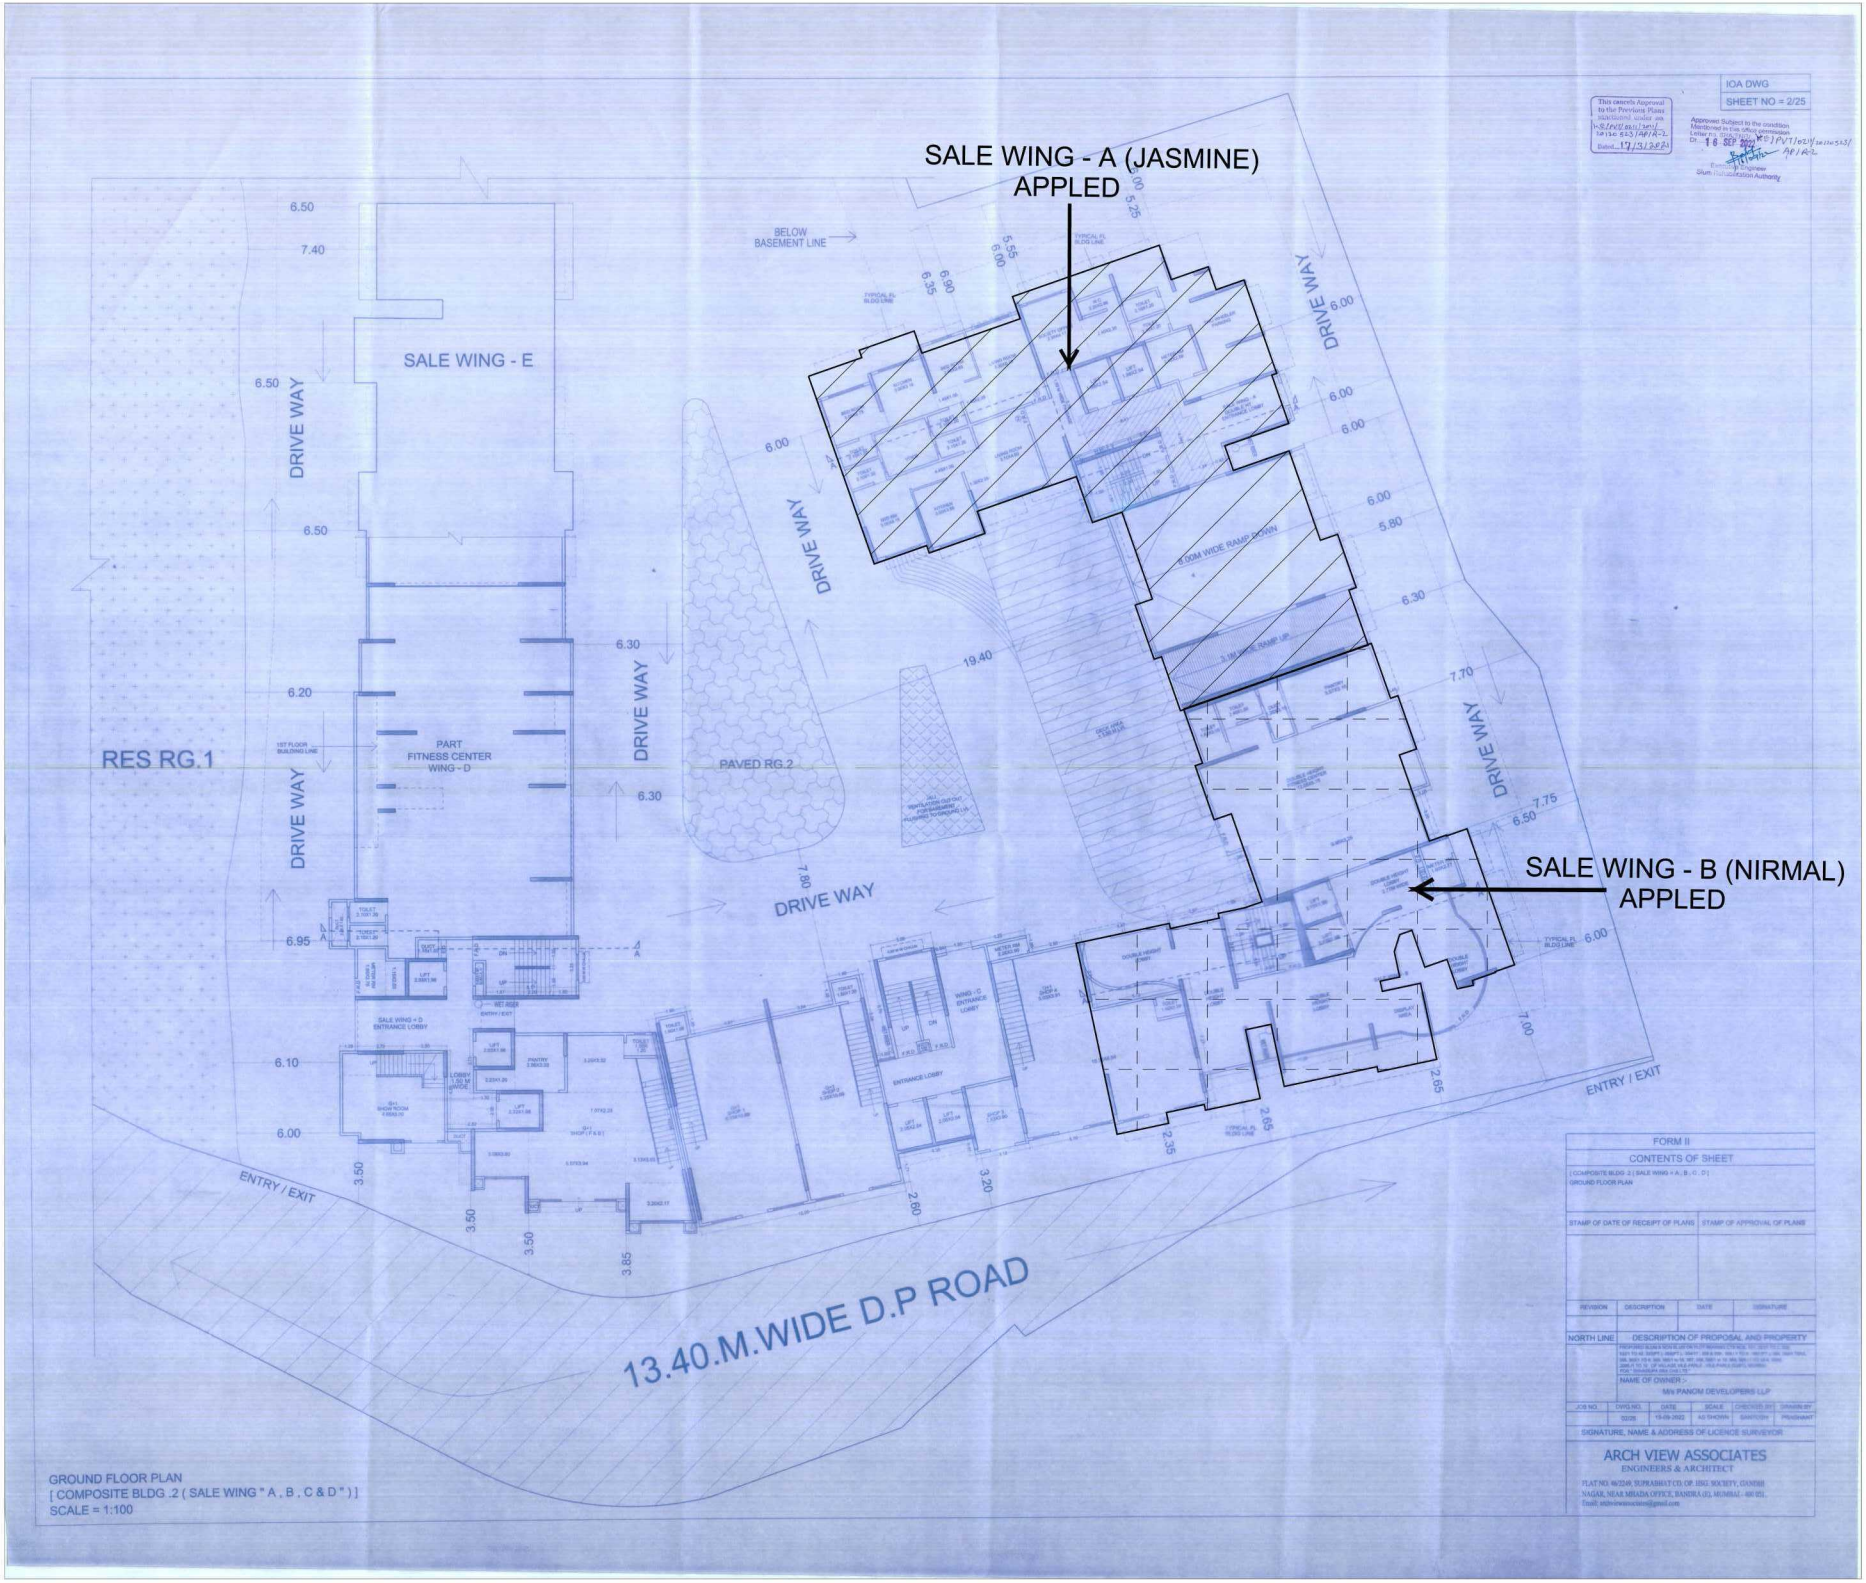

GROUND FLOOR PLAN
[COMPOSITE BLDG .2 (SALE WING " A , B , C & D ")]
SCALE = 1:100