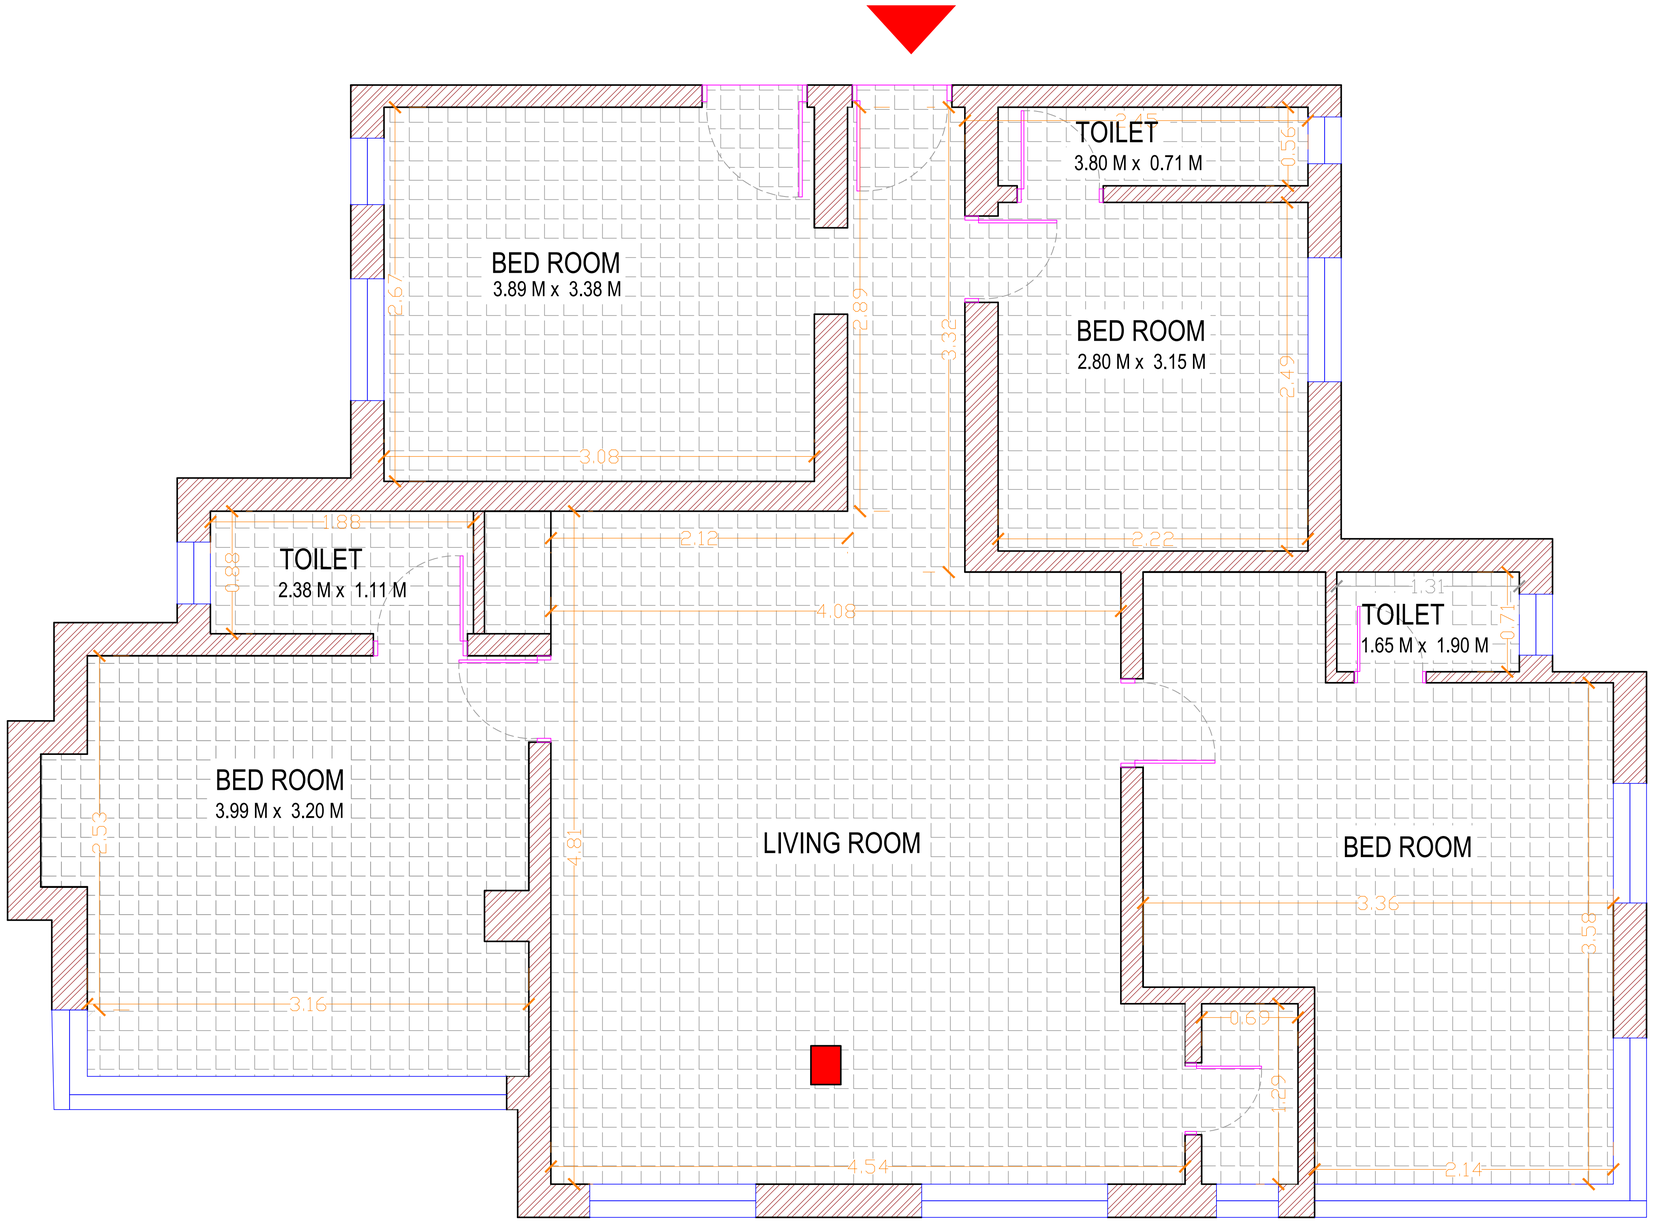

P-LINE AREA

Carpet Area = 1,084.36 Sq. Ft. i.e. 100.74 Sq.Mt.
(Including Door Jamb)

Built Up Area

Built Up Area = 1,298.35 Sq. Ft. i.e. 120.62 Sq.Mt.

Name Of Client: Beauty Garage India Private Limited

Address: Flat No. 8 & 9, 2 nd Floor, Ratnavali Co-Op. Hsg, Soc. Ltd., 1st Gaothan Ln, Bajaj Wadi, Railway Colony, Santacruz West, Mumbai - 400054,State - Maharashtra, Country - India.

Signed By: Er. Manoj Chalikwar

Checked By : Er.Binu Surendran

Drawing By : Er. Bhavika Chavan

Visit By :Er.Bhavika Chavan

Date : 27/ 06 / 2024

VASTUKALA
Unlocking Excellence

REGD. OFFICE:
Mumbai : Vastukala Consultants (I) Pvt. Ltd., Unit No. B1-001, Upper Basement Floor, Boomrang, Chandivali Farm Road, Powai, Andheri (East) Mumbai - 400 072 , State - Maharashtra, Country - INDIA.
Tel:- +91 2247495919