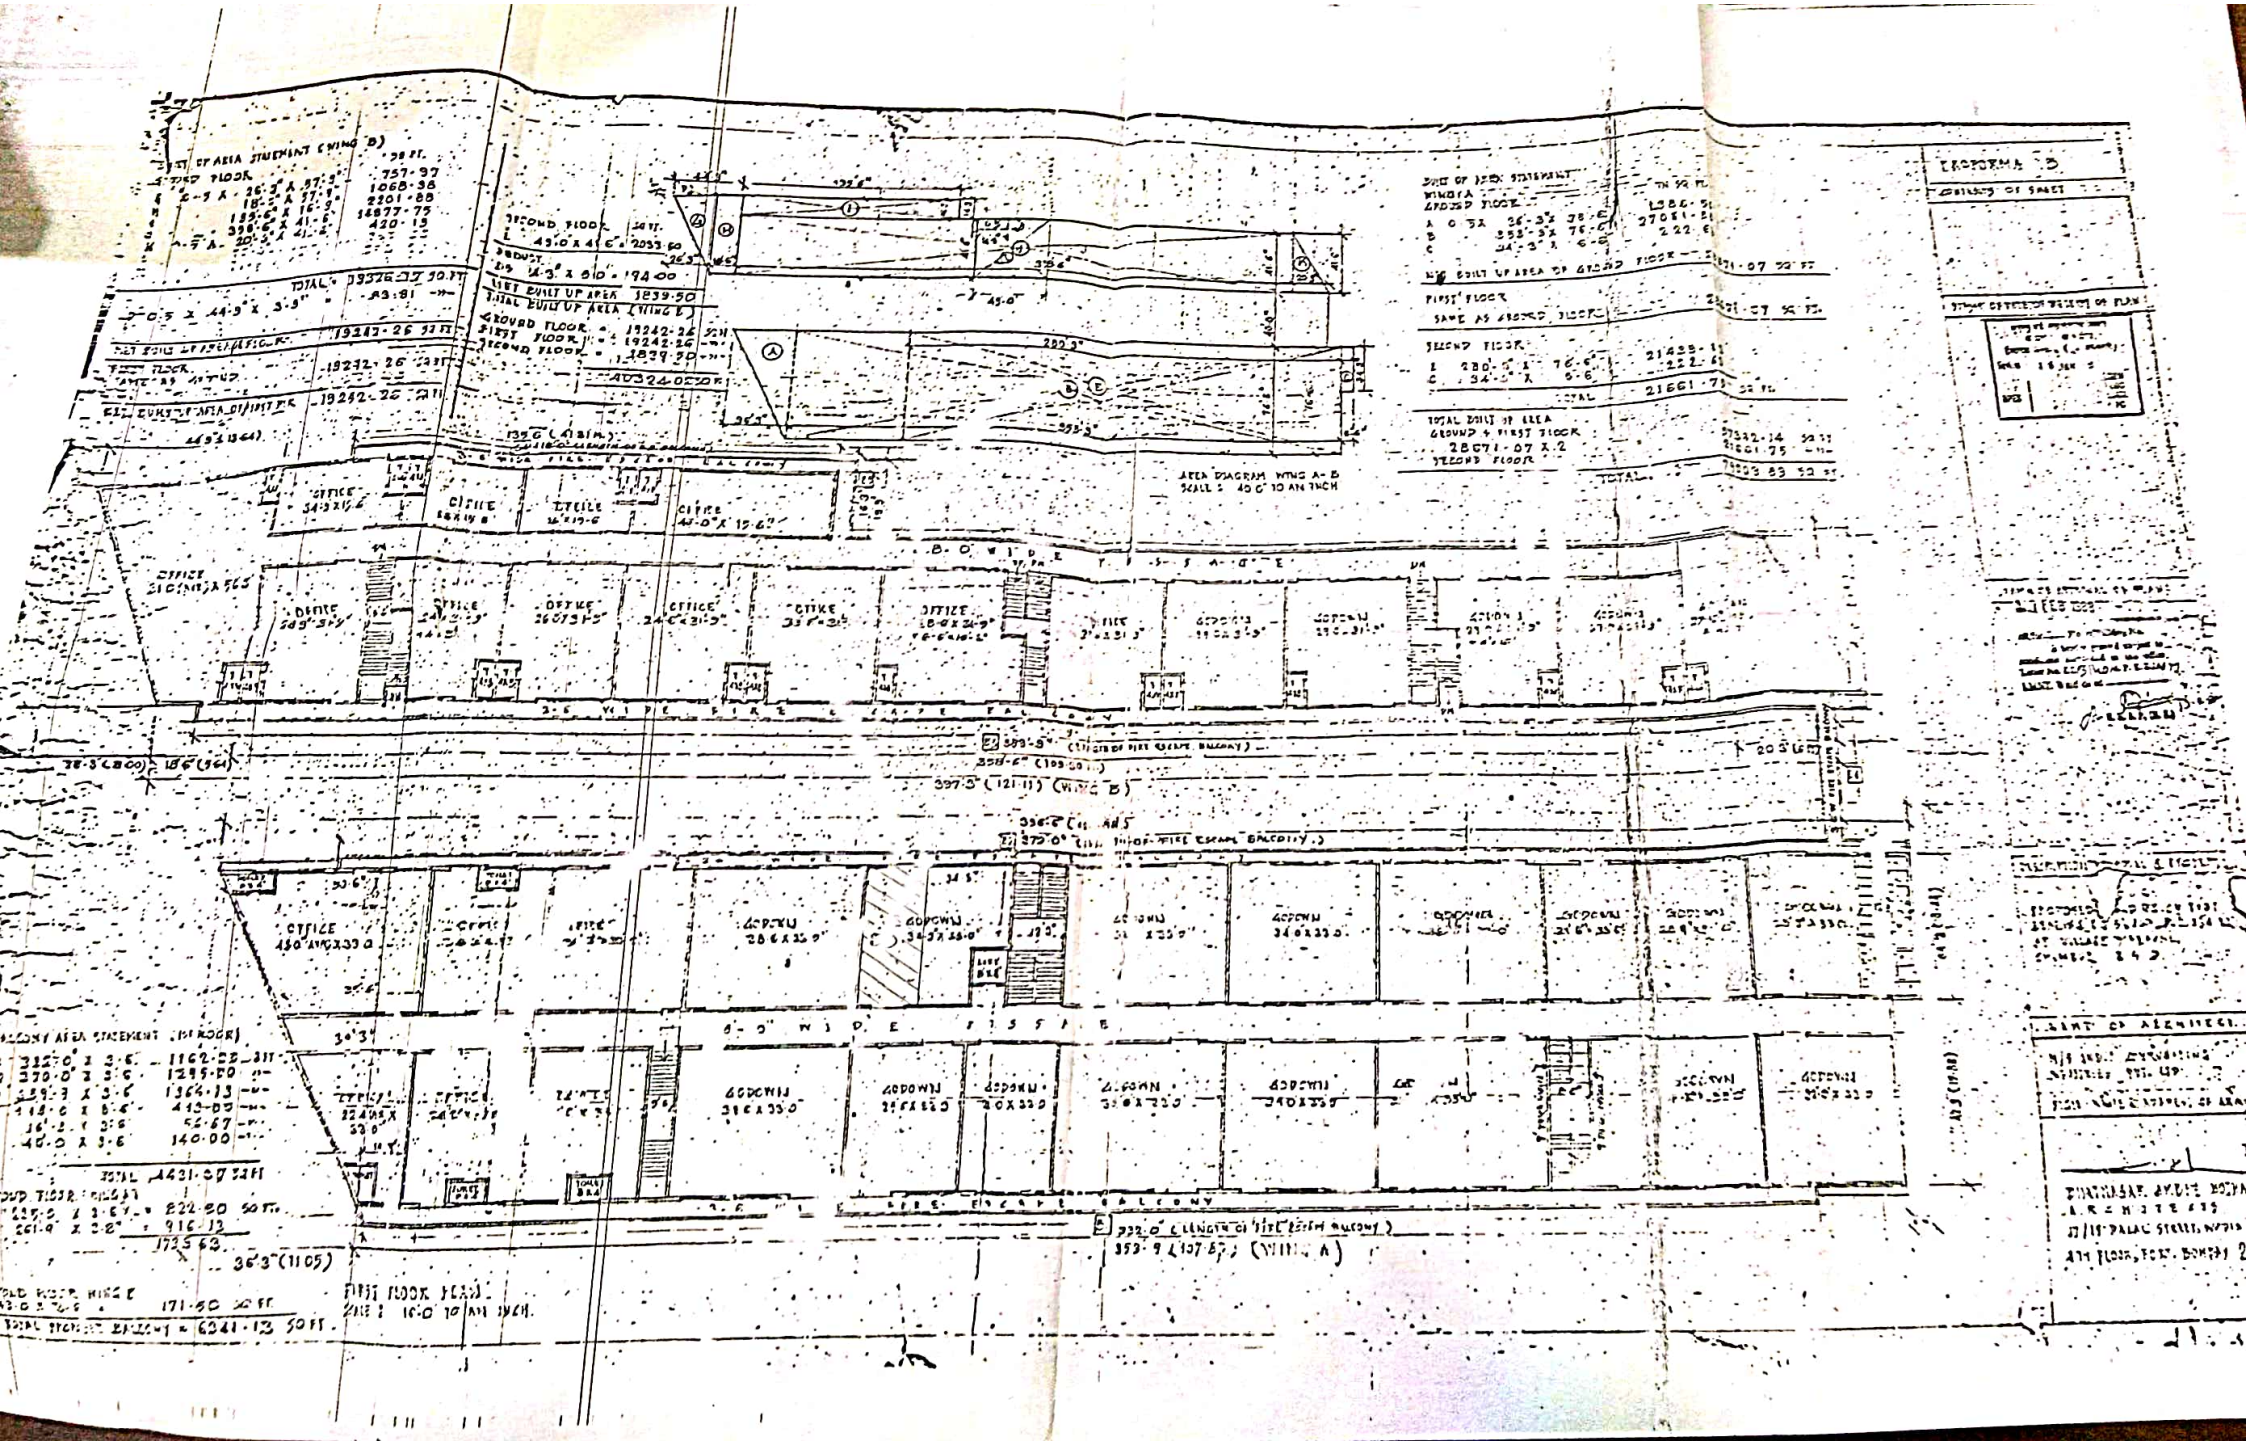
AREA DIAGRAM WING A-B
SCALE : 40'-0" TO AN INCH
FIRST FLOOR PLAN
SCALE : 16'-0" TO AN INCH
OFFICE
GODOWN
8'-0" WIDE VERANDAH
8'-0" WIDE FIRE ESCAPE BALCONY
397'-5" (121.11) (WING B)
353'-9" (107.87) (WING A)