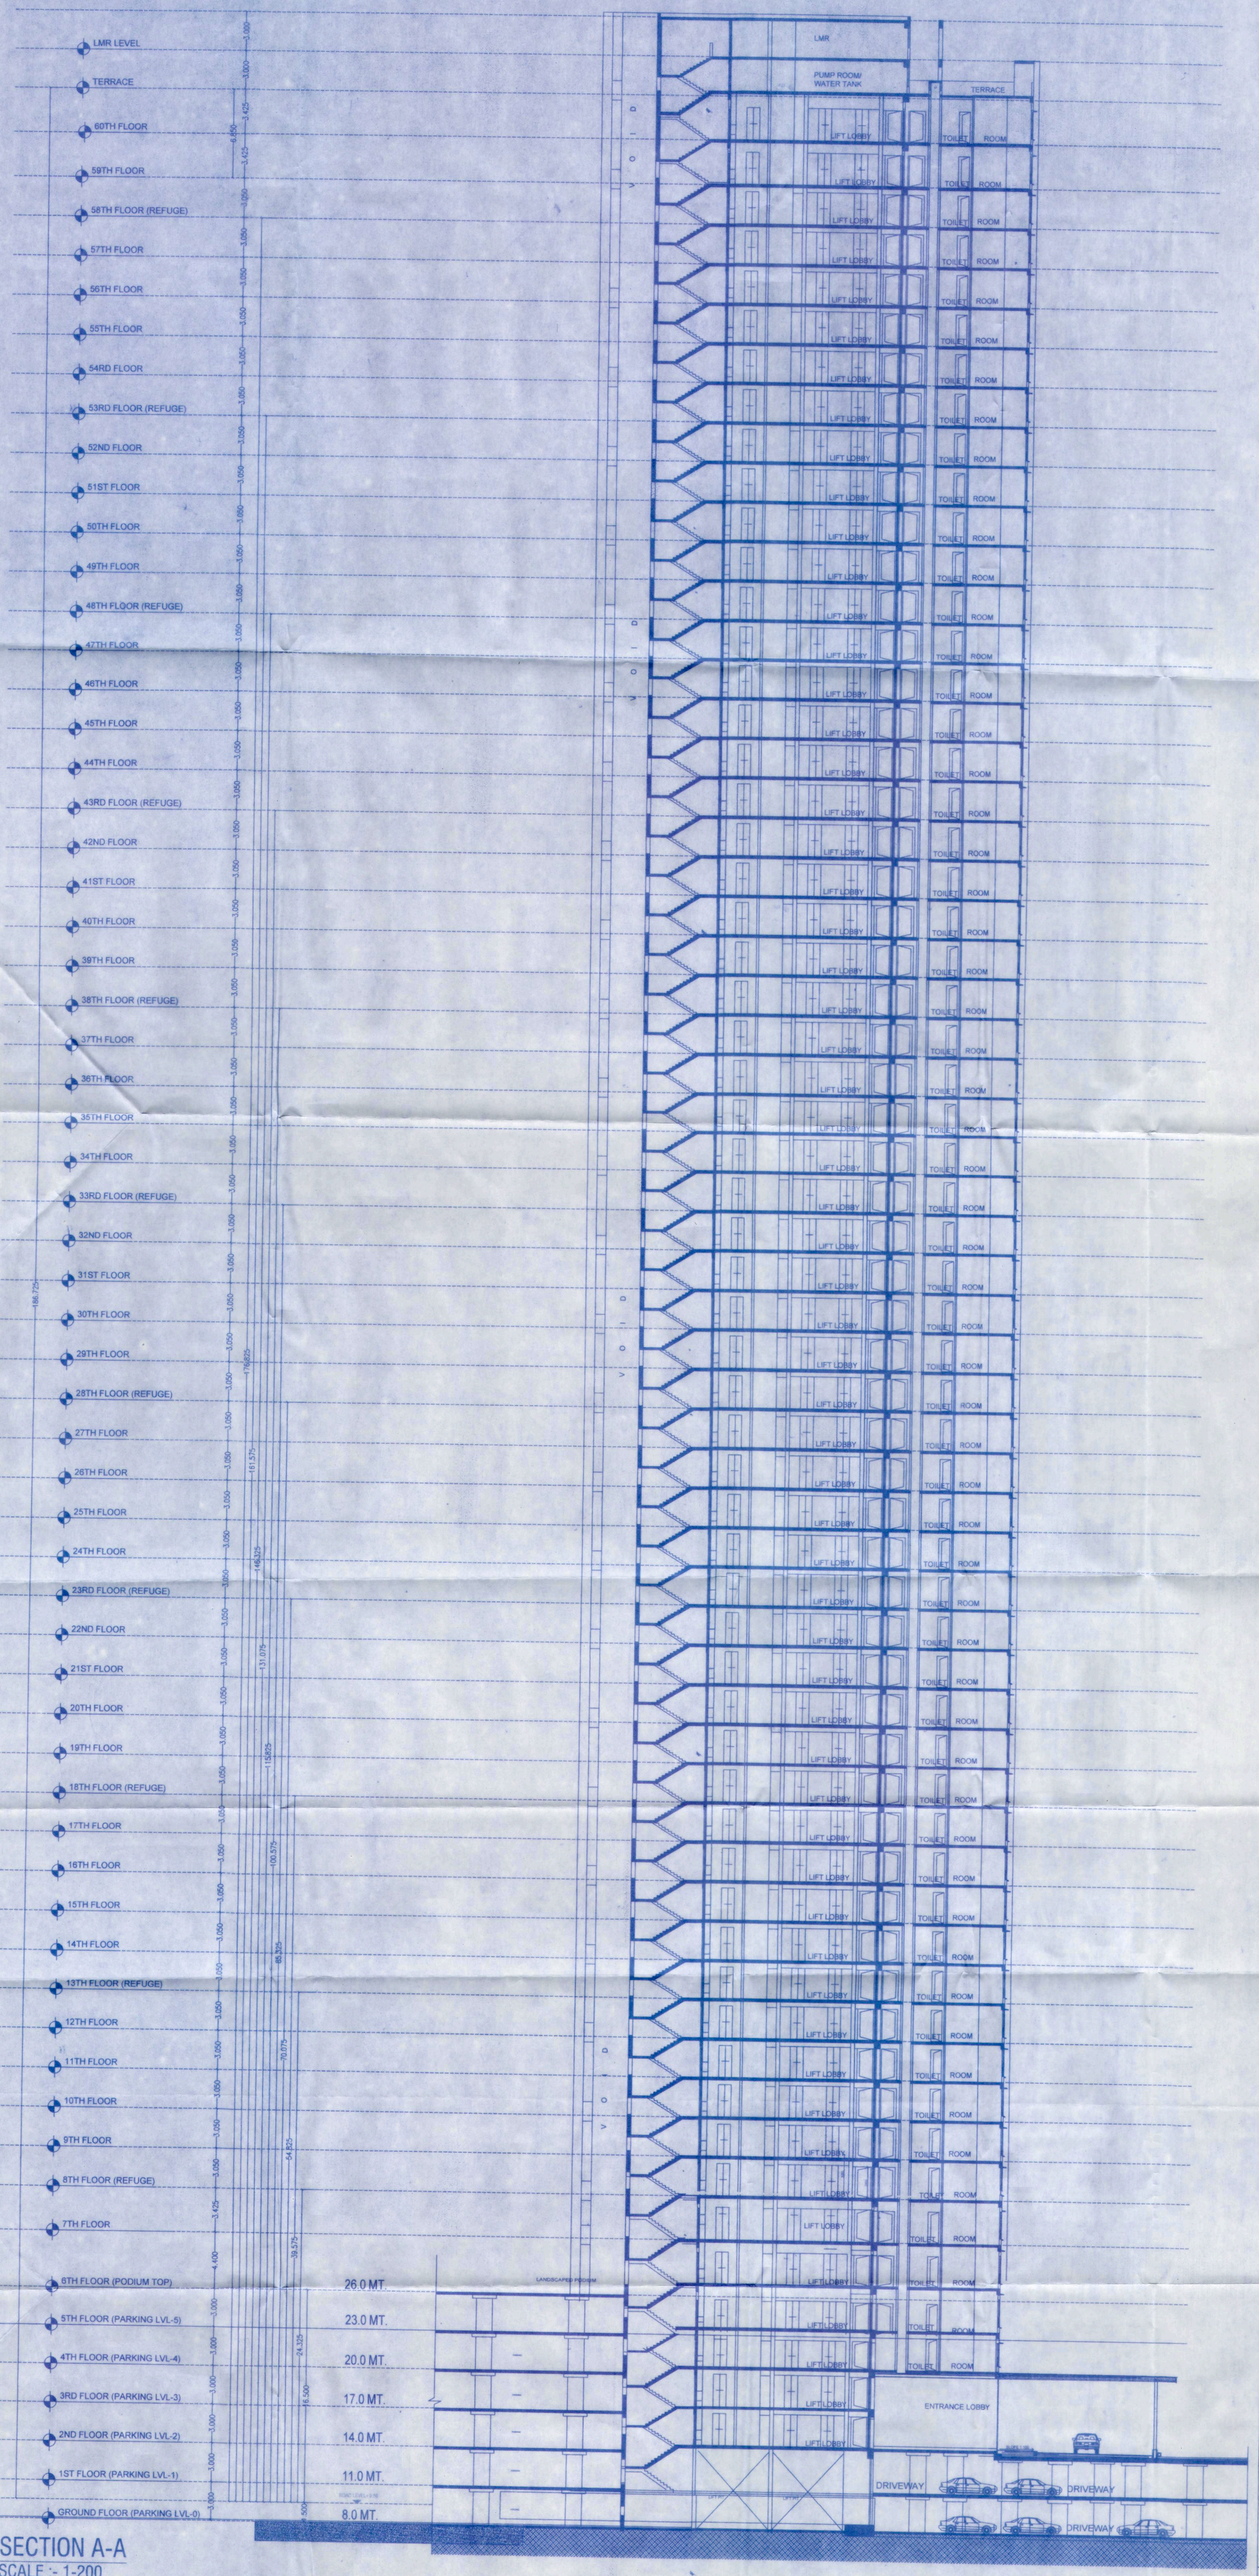


SECTION A-A
SCALE :- 1-200

PROFORMA - B 28/40

SECTION A-A (TOWER-C)

STAMP OF DATE OF RECEIPT OF PLAN

Plans are approved Subject to conditions
Prescribed in Permit No. V.P. SO 5/0196/20
TMC/TD-DP/TPS/ 4477/23 Dated 20/10/2023

Deputy Engineer (TDD)

(Sunil Patil) 20/10/2023
Executive Engineer (TDD)

Thane Municipal Corporation
The City of Thane

**सावधान**

"मंजूर नकाशाशिवाय बांधकाम न करणे तसेच विकास नियंत्रण नियमावलीनुसार आवश्यक त्या परवानग्या न घेता बांधकाम वापर करणे, महाराष्ट्र प्रादेशिक व नगर रचना अधिनियमाचे कलम ५२ अनुसार दखलपात्र गुन्हा आहे. त्यासाठी जास्तीत जास्त ३ वर्षे कैद व रु. ५०००/- दंड होऊ शकतो."

THE MUNICIPAL CORPORATION OF THE CITY OF THANE

STAMP OF APPROVAL OF PLAN

CERTIFICATE OF AREA

CERTIFIED THAT THE PLOT UNDER REFERENCE WAS SURVEYED BY ME ON _____ AND THE DIMENSIONS OF SIDES, ETC. OF PLOT STATED ON PLAN ARE AS MEASURED ON SITE AND THE AREA SO WORKED OUT TALLIES WITH THE AREA STATED IN DOCUMENTS OWNERSHIP.

SIGNATURE OF LICENSED ARCHITECT

DESCRIPTION OF PROPOSAL

PROPOSED BUILDING ON PLOT BEARING :- C.T.S.NO.- 1141,
AT VILLAGE - KOLSHET, DIST - THANE (W)

ADDRESS OF DEVELOPER / OWNER

OBEROI REALTY LTD.

Commerz, 3rd Floor, International Business Park
Oberoi Garden City, Off Western Express Highway,
Goregaon (East), Mumbai - 400 063
Tel. : +91 22 6677 3325 Fax : +91 22 6677 3392

SIGNATURE OF OWNER / OWNER

OWNER (S) name and signature -

ARCHITECT

RAJESH KISHOR DIGHE
TECHOMM URBAN MANAGEMENT CONSULATANTS SERVICES,
10, 11, 12, TIARA COMMERCIAL COMPLEX,
GANDHINAGAR,
NEAR VASANT VIHAR,
THANE (WEST)- 400 610

| NORTH LINE. | Job No: | | | Date : | |
|---|---|---|---|---|---|
| | Sheet No: | | | Drawn By: | |
| | Scale : | AS SHOWN | AS SHOWN | Checked By: | |