Cosmos Dadar - R.3

Firstcows. kausar.

SCHEDULE OF DOORS & WINDOWS

TYPE	SIZE	DESCRIPTION
D	1.35 X 2.15	FLUSH DOOR
D1	0.81 X 2.15	PANELLED DOOR
D2	0.75 X 2.15	DOOR FOR BATH & WC
W	1.70 X 1.20	GLAZED WINDOW
W1	1.20 X 1.20	PANELLED
V	0.6 X 0.90	VENTILATION

BUILT UP AREA STATEMENT BLDG-F

GR FL	1ST FL	2ND FL	3RD FL	4TH FL
102.86	102.86	102.86	102.86	102.86

TOTAL AREA 514.30 M²

CONTENT OF SHEET

PLAN, AREA CALCULATION, SCHEDULE OF DOORS & WINDOWS, BUA STATEMENT, SECTION ETC.

REMARKS

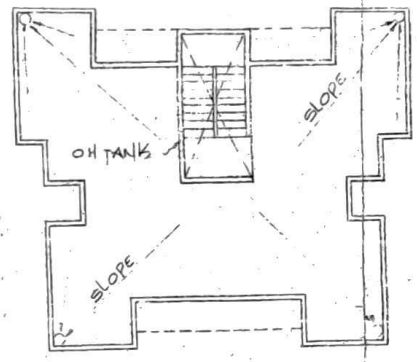

TERRACE FLOOR PLAN

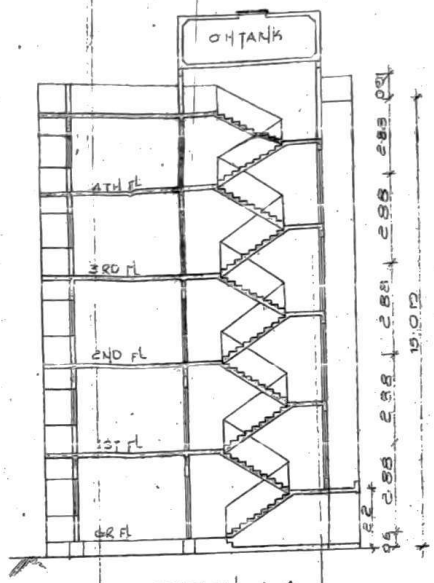

SECTION A A

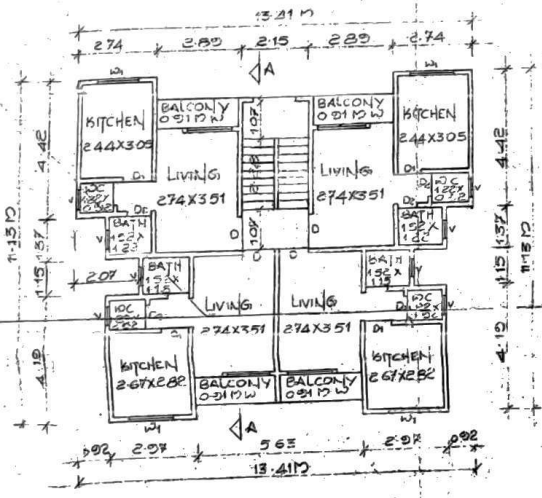

TYPICAL FLOOR PLAN 1:100

G+4 FL

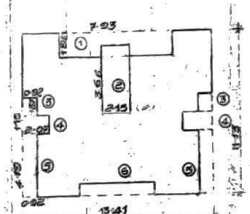

AREA CALCULATION

NO	SIZE	AREA
A	13.41 X 11.13 X 1	149.25
	DEDUCTION	
1	7.03 X 1.08 X 1	15.70
2	~~7.66 X 3.15 X 1~~	~~7.80~~ 7.03
3	0.92 X 1.37 X 2	2.52
4	2.07 X 1.15 X 2	4.76
5	0.92 X 4.42 X 2	7.70
6	5.63 X 1.65 X 1	9.45
	TOTAL DEDUCTION	47.99
	NET AREA	101.26 M²

BAL. ARE NOT PERMISSIBLE ON GROUND FLOOR

DESCRIPTION OF PROPOSAL & PROPERTY

PROPOSED BLDG PLAN ON PROPERTY BEARING S NO 523/5, 524/2, 525/1,2,5 OF VILLAGE BHAYANDAR DIST THANE

NAME OF OWNER

M/S. CHHEDA PROPERTIES PVT. LTD.

JOB NO	DATE	SIGNATURE OF OWNER
DRAWING NO 7	SCALE 1:100	
NORTH LINE	DRAWN BY	
	CHECKED BY	

AVINASH MHATRE & ASSO.
ARCHITECT & ENGINEER
101, "West View" Bldg., A-2/Sector-2, Shanti Nagar, 100' 0" D. P. Rd., Mira Road (E), Dist: Thane-401 107. Tel: 8111447.

Imtiaz Solanki - Ram.