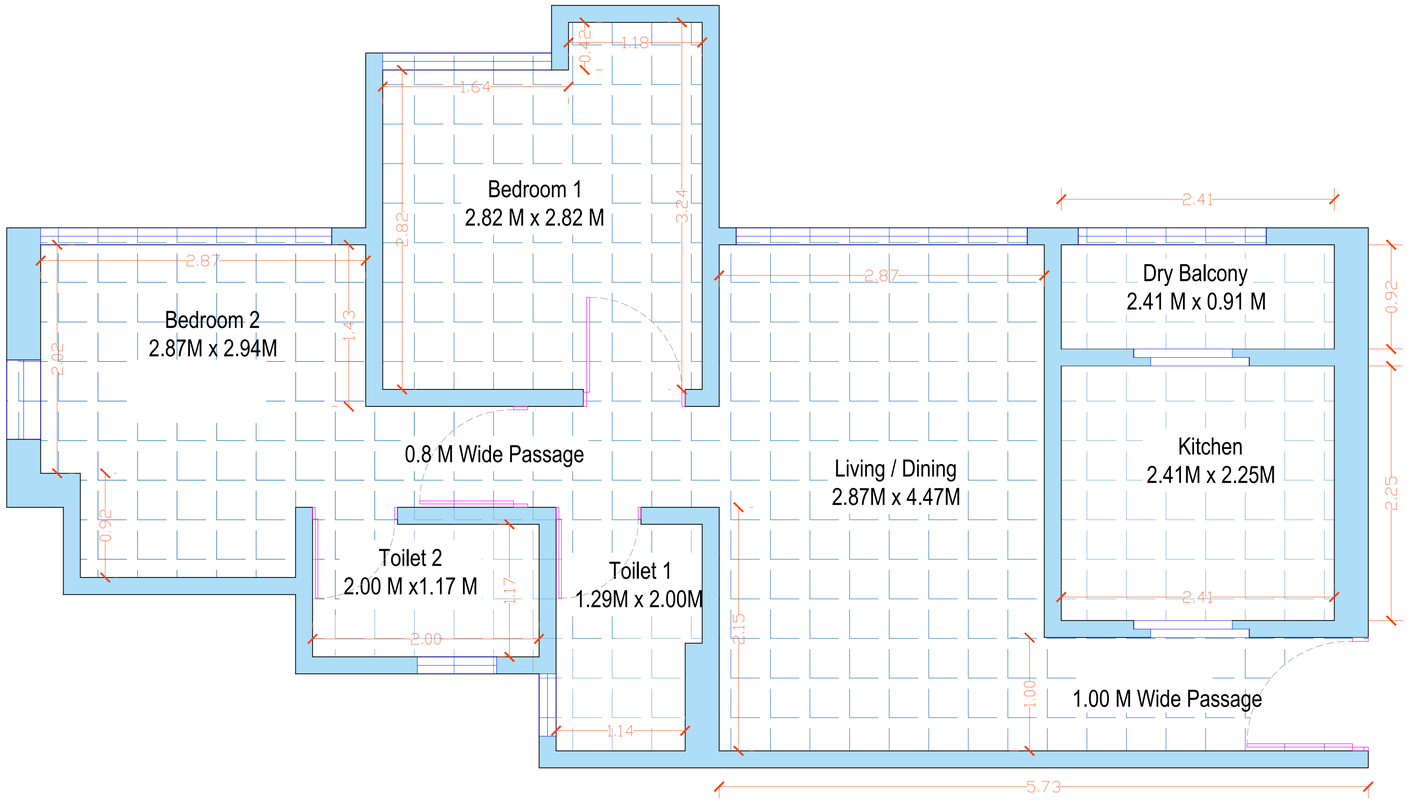

SITE MEASUREMENT AREA

P-LINE AREA

Carpet Area (Sq. Meter) = 47.70 Sq. Meter

Carpet Area (Sq. Feet) = 513.44 Sq.Ft.

(Including Door Jamb)

Name Of Client: Parvathy Balasubramanian / Mahesh Balasubramanian .

Address: Flat No. 2807, "**VYAN**" Building, Piramal Vaikunth, Survey No. 10, hissa No. 14 (Pt), 16(Pt), 17(Pt), Survey No. 100, Hissa No. 30 to 32 B(Pt), Village - Balkum, Taluka - Thane, District - Thane, Mumbai - 400052, State - Maharashtra, Country - India.

Signed By: Er. Manoj Chalikwar

Checked By : Er. Binu Surendran

Drawing By : Er. Saiprasad Patil

Visit By : Er. Vaibhav Bhagat.

Date : 11.11.2024

VASTUKALA
Unlocking Excellence

REGD. OFFICE:
Mumbai : Vastukala Consultants (I) Pvt. Ltd., Unit No. B1-001, Upper Basement Floor, Boomrang, Chandivali Farm Road, Powai, Andheri (East) Mumbai - 400 072 , State - Maharashtra, Country - INDIA. Tel:- +91 2247495919