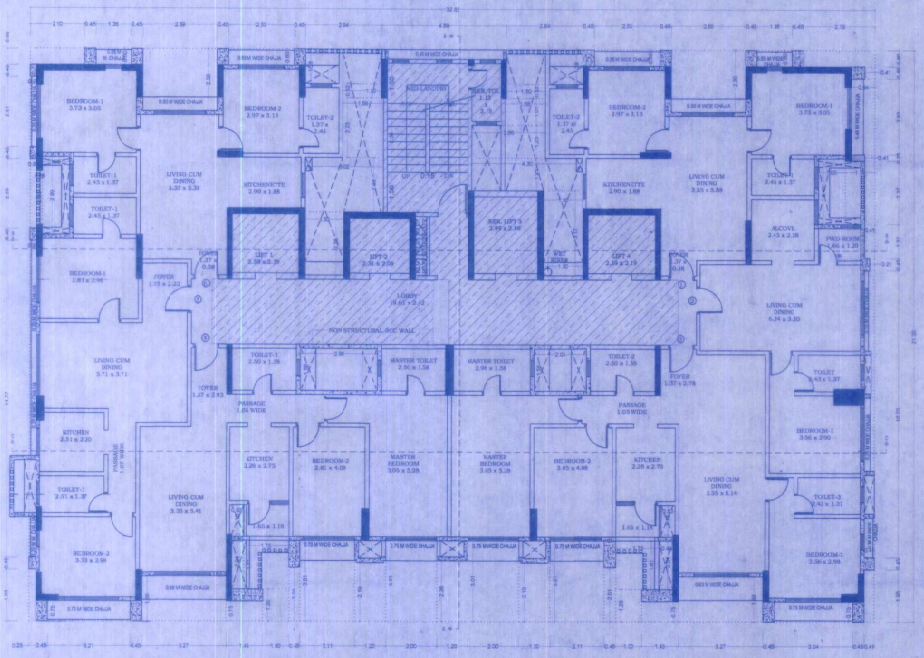

3RD,4TH,5TH,8TH,10TH,11TH,13TH,16TH & 17TH FLOOR PLAN

SCALE - 1 : 100

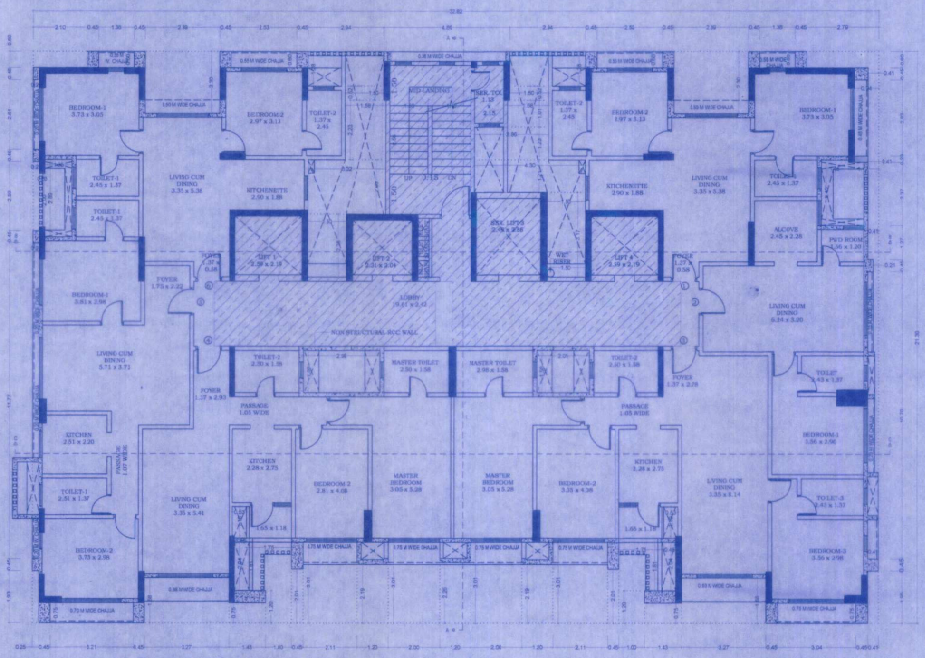

6TH, 9TH, 12TH, 15TH & 18TH FLOOR PLAN

SCALE :- 1 : 100

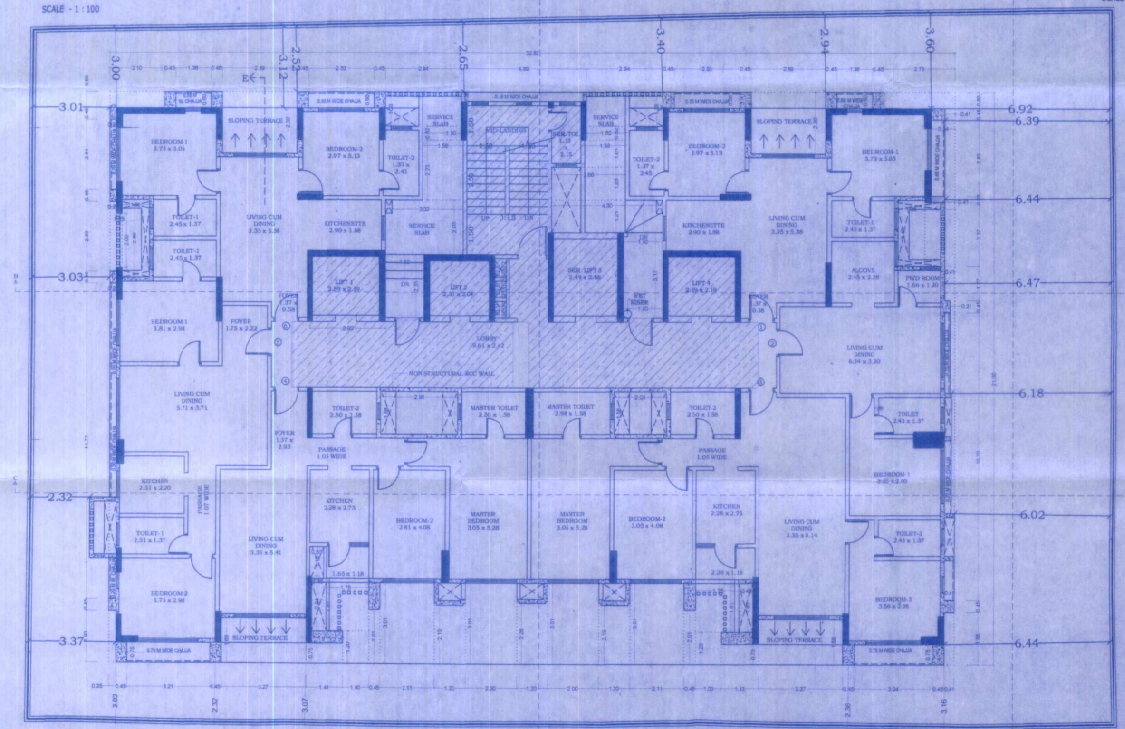

2ND FLOOR PLAN

SCALE :- 1 : 100

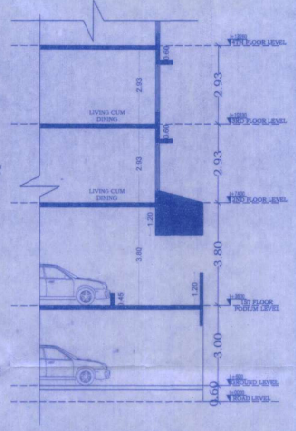

PART SECTION - E

SCALE 1:100

FORM II (PROFORMA B)

CONTENTS OF SHEET :

2ND FLOOR PLAN,
3RD,4TH,5TH,8TH,10TH,11TH,13TH,16TH & 17TH FLOOR PLAN
6TH, 9TH, 12TH, 15TH & 18TH FLOOR PLAN
PART SECTION - E

DESCRIPTION OF PROPOSAL AND PROPERTY

PROPOSED DEVELOPMENT OF BLDG.NO.147, KNOW AS PANT NAGAR SURYADARSHAN CHS.LTD. ON PLOT BEARING C.T.S. NO.5740(PT) AT VILLAGE GHATKOPAR, PANTNAGAR, GHATKOPAR (EAST)MUMBAI- 400075.

NOTE:

1. ALL DIMENSIONS ARE IN METRES.
2. SCALE USE
a) FLOOR PLAN 1:120
b) BLOCK PLAN 1:500
c) LOCATION PLAN 1:4000
3) THE PLANS ARE PROPOSED AS PER PROVISION OF DCPR 2034 AND AS PER THE PREVAILING REGULATION AND CIRCULAR ISSUED BY MCGM AND MHADA TIME TO TIME.
4) GUIDELINES ISSUED IN EODB FOLLOWED.
5) THE ARITHMETIC CALCULATIONS CHECKED BY ME AND ARE FOUND CORRECT.

NAME AND ADDRESS OF LISCENSED SUVEYOUR

SACHIN RAKSHE
LS. R.172/LS/2001

archo CONSULTANTS

GROUND FLOOR, ROOM NO 2, A-WING, SUNVIEW CHS LTD., OFF SAHAKAR THEATER, TILAKNAGAR, CHEMBUR (W), MUMBAI - 400 089.

STAMP OF DATE OF RECEIPT OF PLANS :

This cancels Approval to the previous Plans Sanctioned under no. MHADA-1/819/2022 dated 01.09.2022

NAME AND SIGN. OF OWNER :

M/S. ANTARIKSH REALTORS PVT LTD C.A. OWNER
PANT NAGAR SURYADARSHAN CHS.LTD.

SIGNATURE

STAMP OF APPROVAL OF PLANS:

Approved subject to concitions mentioned in this office Letter No. Mhada - 1/819/2022
Date 29 MAY 2023
Ex. Eng. Bldg. Permission Board Greater Mumbai (E.S.)
Maharashtra Housing & Area Development Authority

DRAWING TITLE	AMENDED PLAN	
DRWG NO	3/9	
NORTH:	SCALE	DATE
	AS STATED	09/04/2023
	DRAWN	CHECKED
	RAHUL	SACHIN