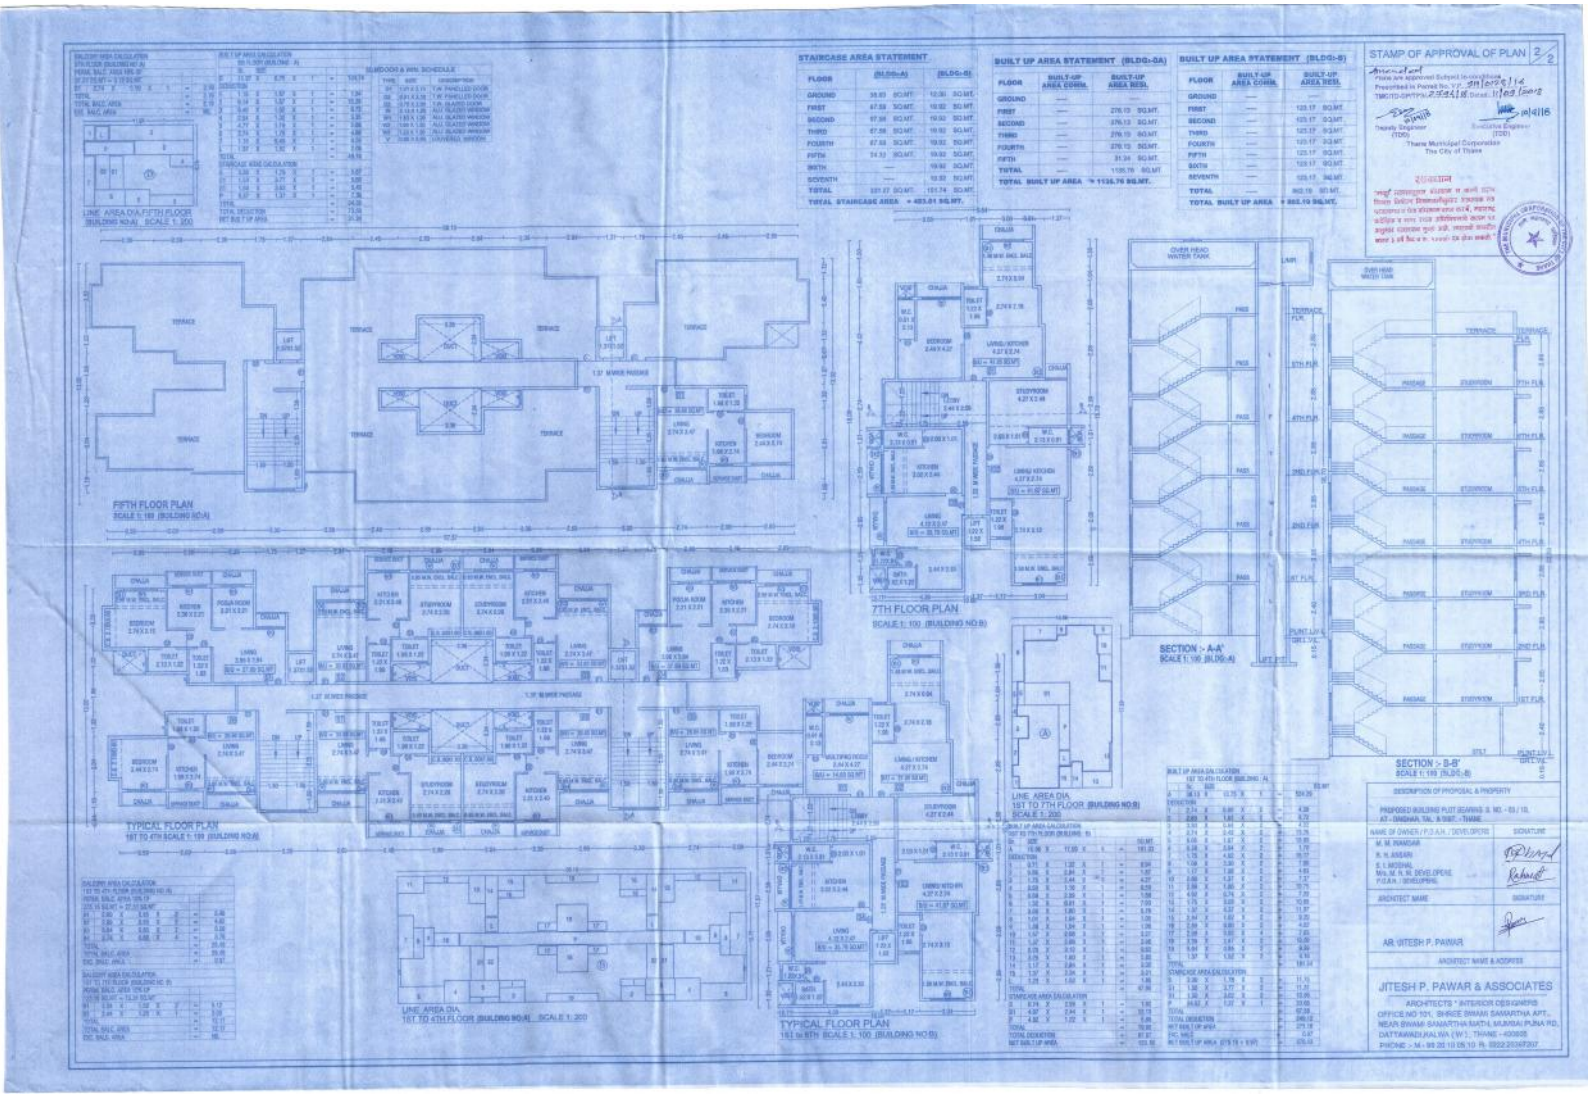
STAIRCASE AREA STATEMENT
BUILT UP AREA STATEMENT (BLDG-0A)
BUILT UP AREA STATEMENT (BLDG-B)
STAMP OF APPROVAL OF PLAN 2/2
FIFTH FLOOR PLAN
SCALE 1: 100 (BUILDING NO-A)
7TH FLOOR PLAN
SCALE 1: 100 (BUILDING NO-B)
SECTION :- A-A'
SCALE 1: 100 (BLDG-A)
SECTION :- B-B'
SCALE 1: 100 (BLDG-B)
TYPICAL FLOOR PLAN
1ST TO 4TH SCALE 1: 100 (BUILDING NO-A)
LINE AREA DIA
1ST TO 7TH FLOOR (BUILDING NO-B)
SCALE 1: 200
LINE AREA DIA
1ST TO 4TH FLOOR (BUILDING NO-A) SCALE 1: 200
TYPICAL FLOOR PLAN
1ST to 6TH SCALE 1: 100 (BUILDING NO-B)
JITESH P. PAWAR & ASSOCIATES